
N

The architect is to be informed of any errors before work proceeds, The general contractor is responsible for checking all dimensions

Notes

0m 10m 20m

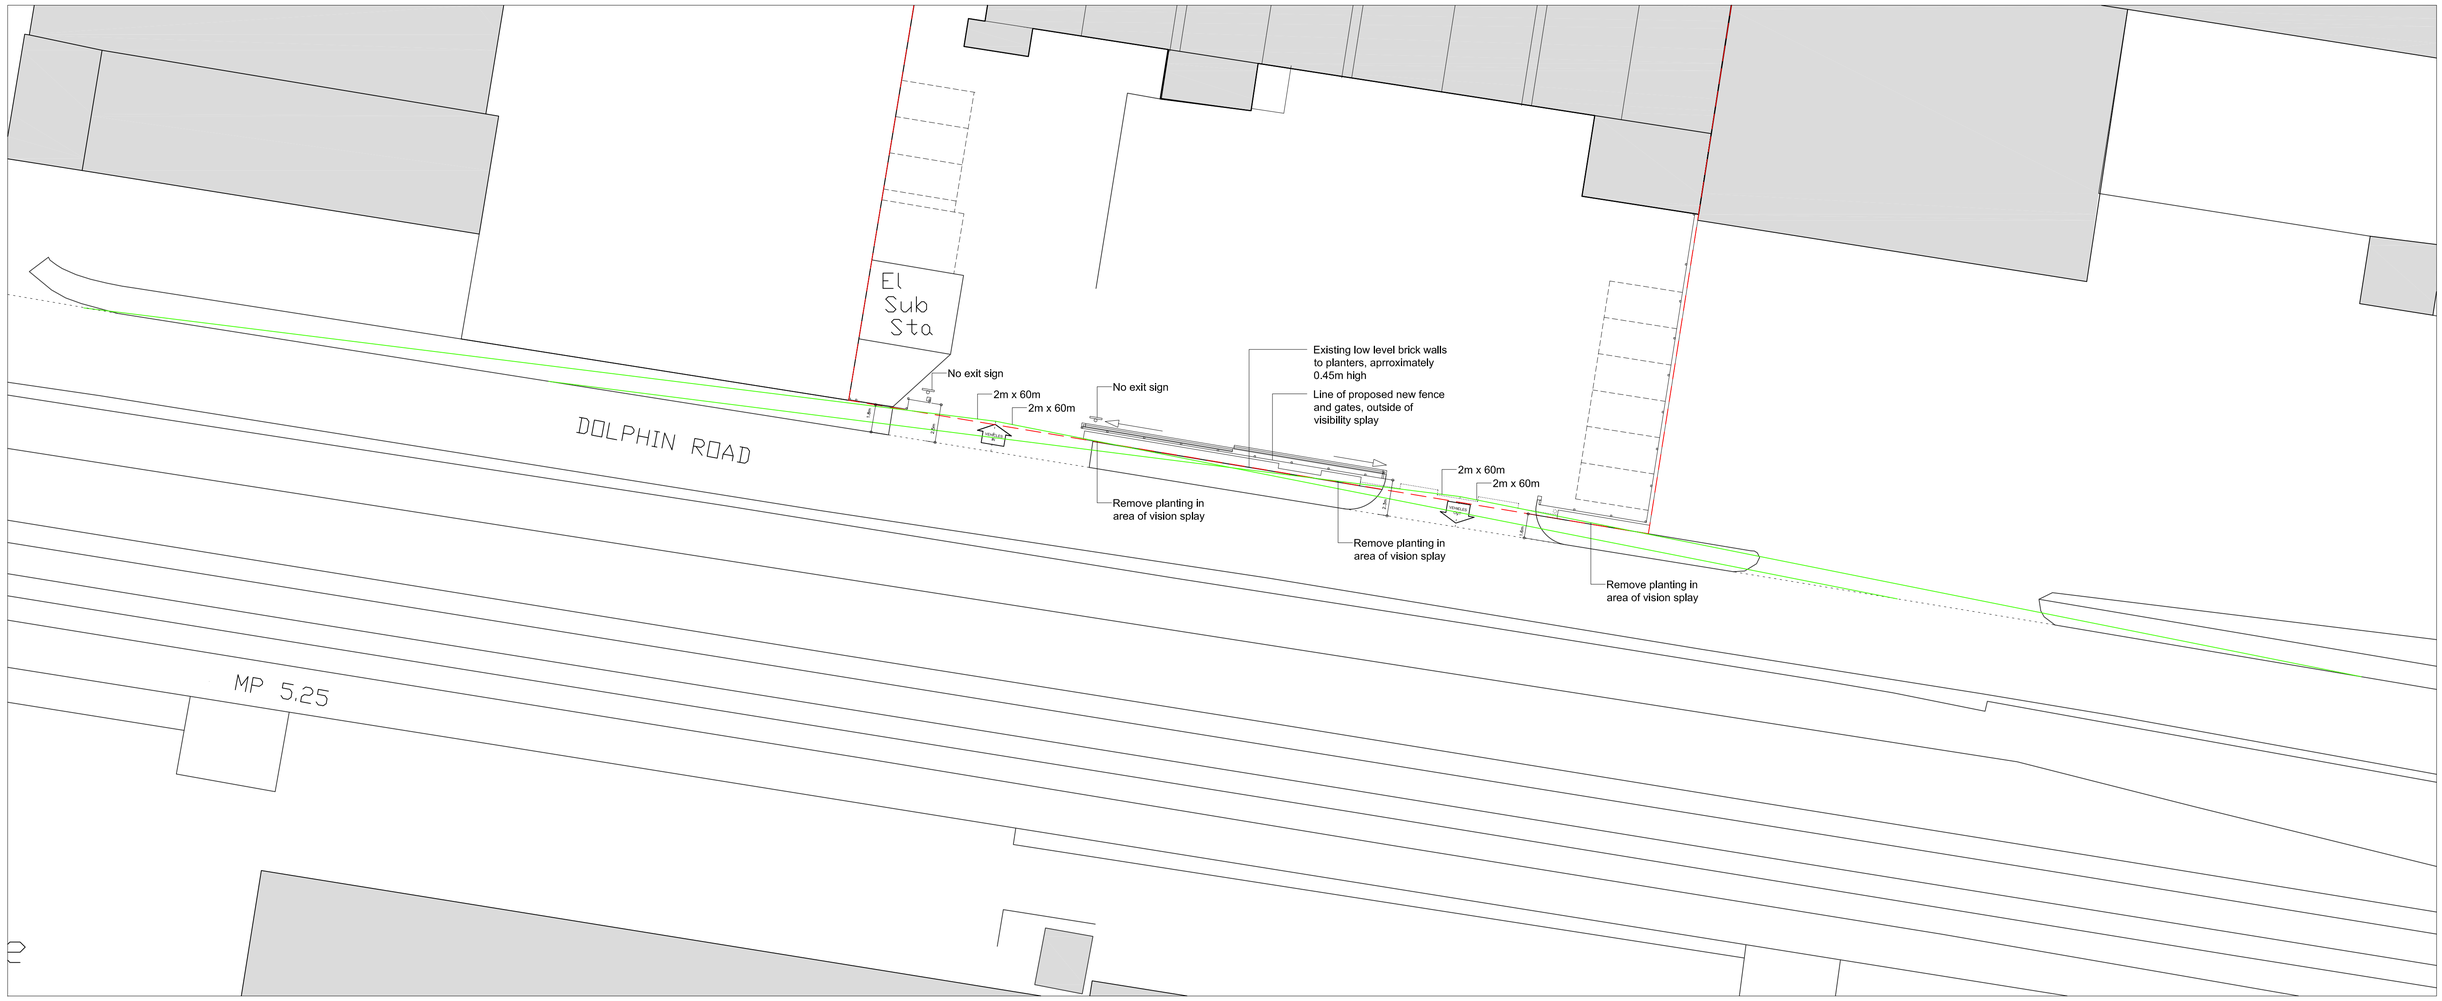

Plan showing visibility splays

Rev	Date + notes	Drwn	Chkd
2	20:06:2012 Updated following receipt of GTA Stage Safety Audit in line with GTA comments.	OW	SH
1	12:06:2012 For planning	OW	SH
0	11:06:2012 Preliminary - for comment only	OW	-

r h partnership architects
30 - 31 Foundry Street Brighton BN1 4AT
T 01273 645220 F 01273 645225
www.rhpartnership.co.uk
brighton@rhpartnership.co.uk

Project

Doliphin Road

Drawing

Visibility Splays

Job Ref	Dwg No	Revision
BVD	011	2

Scale(s)	Size	Drwn	Chkd
1:200	A1	OW	SH

Status

Planning