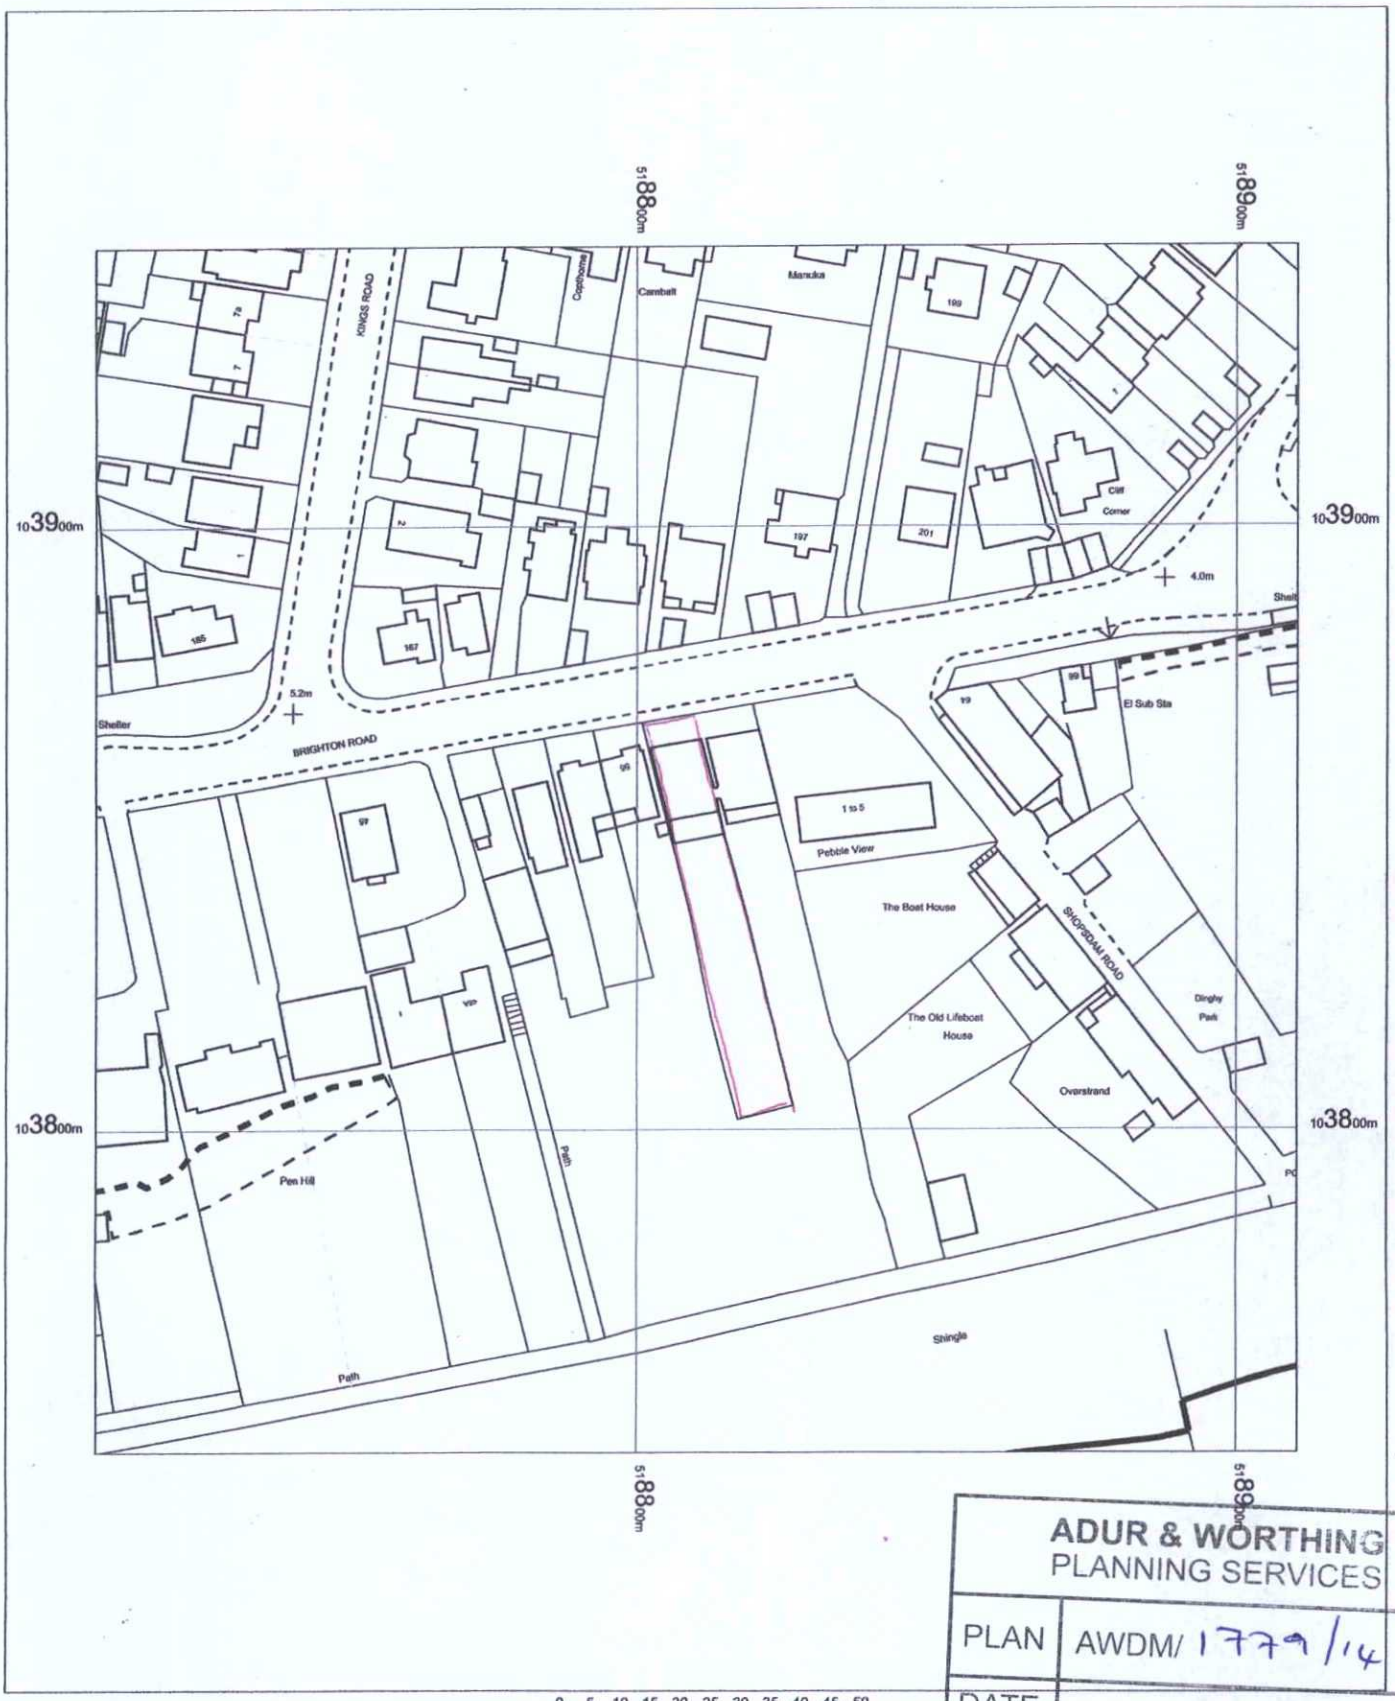

ADUR & WORTHING
PLANNING SERVICES

PLAN	AWDM/ 1779/14
DATE VALID	12 JAN 2015

58 Brighton Road,
Lancing,
West Sussex,

OS MasterMap 1250/2500/10000 scale
04 December 2014, ID: BW1-00383596
www.blackwellmapping.co.uk

1:1250 scale print at A4, Centre: 518810 E, 103846 N

©Crown Copyright Ordnance Survey. Licence no. 100041040

N

Mapping sourced from Ordnance Survey

BLACKWELL'S
www.blackwellmapping.co.uk
TEL: 01865 333 677
maps.oxford@blackwell.co.uk