DO NOT SCALE FROM THIS DRAWING

ADUR & WORTHING
PLANNING SERVICES
PLAN | AWDM/ 0039/15
DATE VALID | 14 JAN 2015




South West Elevation




South East Elevation



North East Elevation

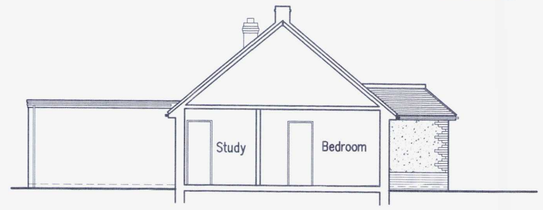

North West Elevation

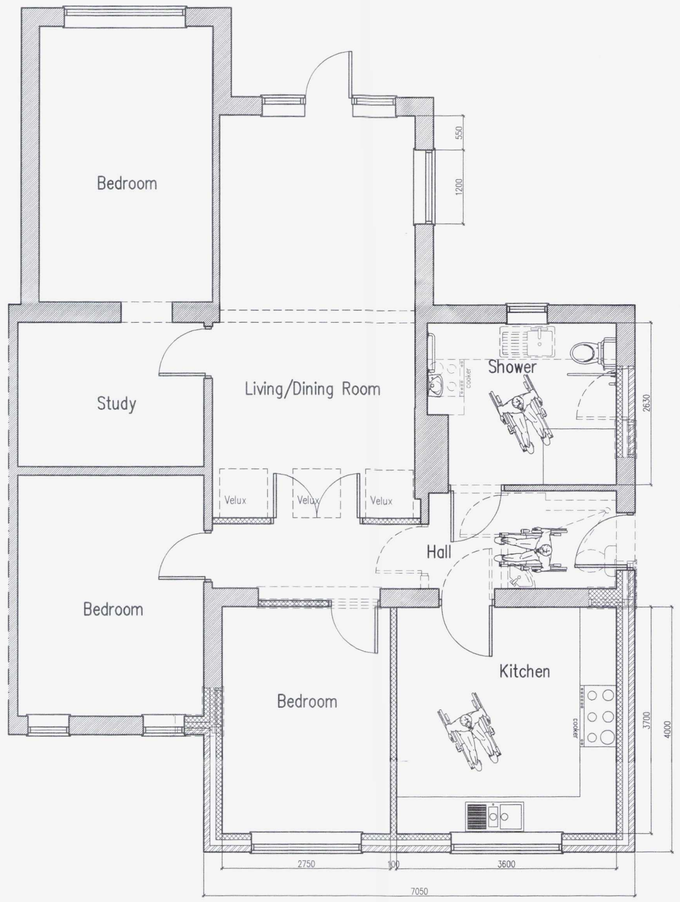

Ground Floor Plan

1m 2m 3m 4m 5m 6m 7m 8m 9m 10m
1:50 Scale Bar

1m 2m 3m 4m 5m 6m 7m 8m 9m 10m
1:100 Scale Bar

Proposed Single Storey Front Extension & Internal Alterations At: 53 Middle Road, Shoreham-By-Sea, West Sussex

rja Planning & Building Consultants Ltd.
16 Greenacres
Shoreham-By-Sea
West Sussex
BN43 5WY
t/f: 01273 467297 mob: 07971 375739
e: rex@rjapbc.co.uk web: www.rjapbc.co.uk

Chartered Institute of Architectural Technologists

PROJECT: 53 Middle Road. Shoreham-By-Sea, West Sussex
DRAWING TITLE: Proposed Floor Plans, Section & Elevations
CLIENT: Mr & Mrs M. Dinsdale
DWG NO: 14516-02
REVISION:
SCALE: 1:50, 1:100 @ A1
DATE: 8.12.14
DRAWN: rex