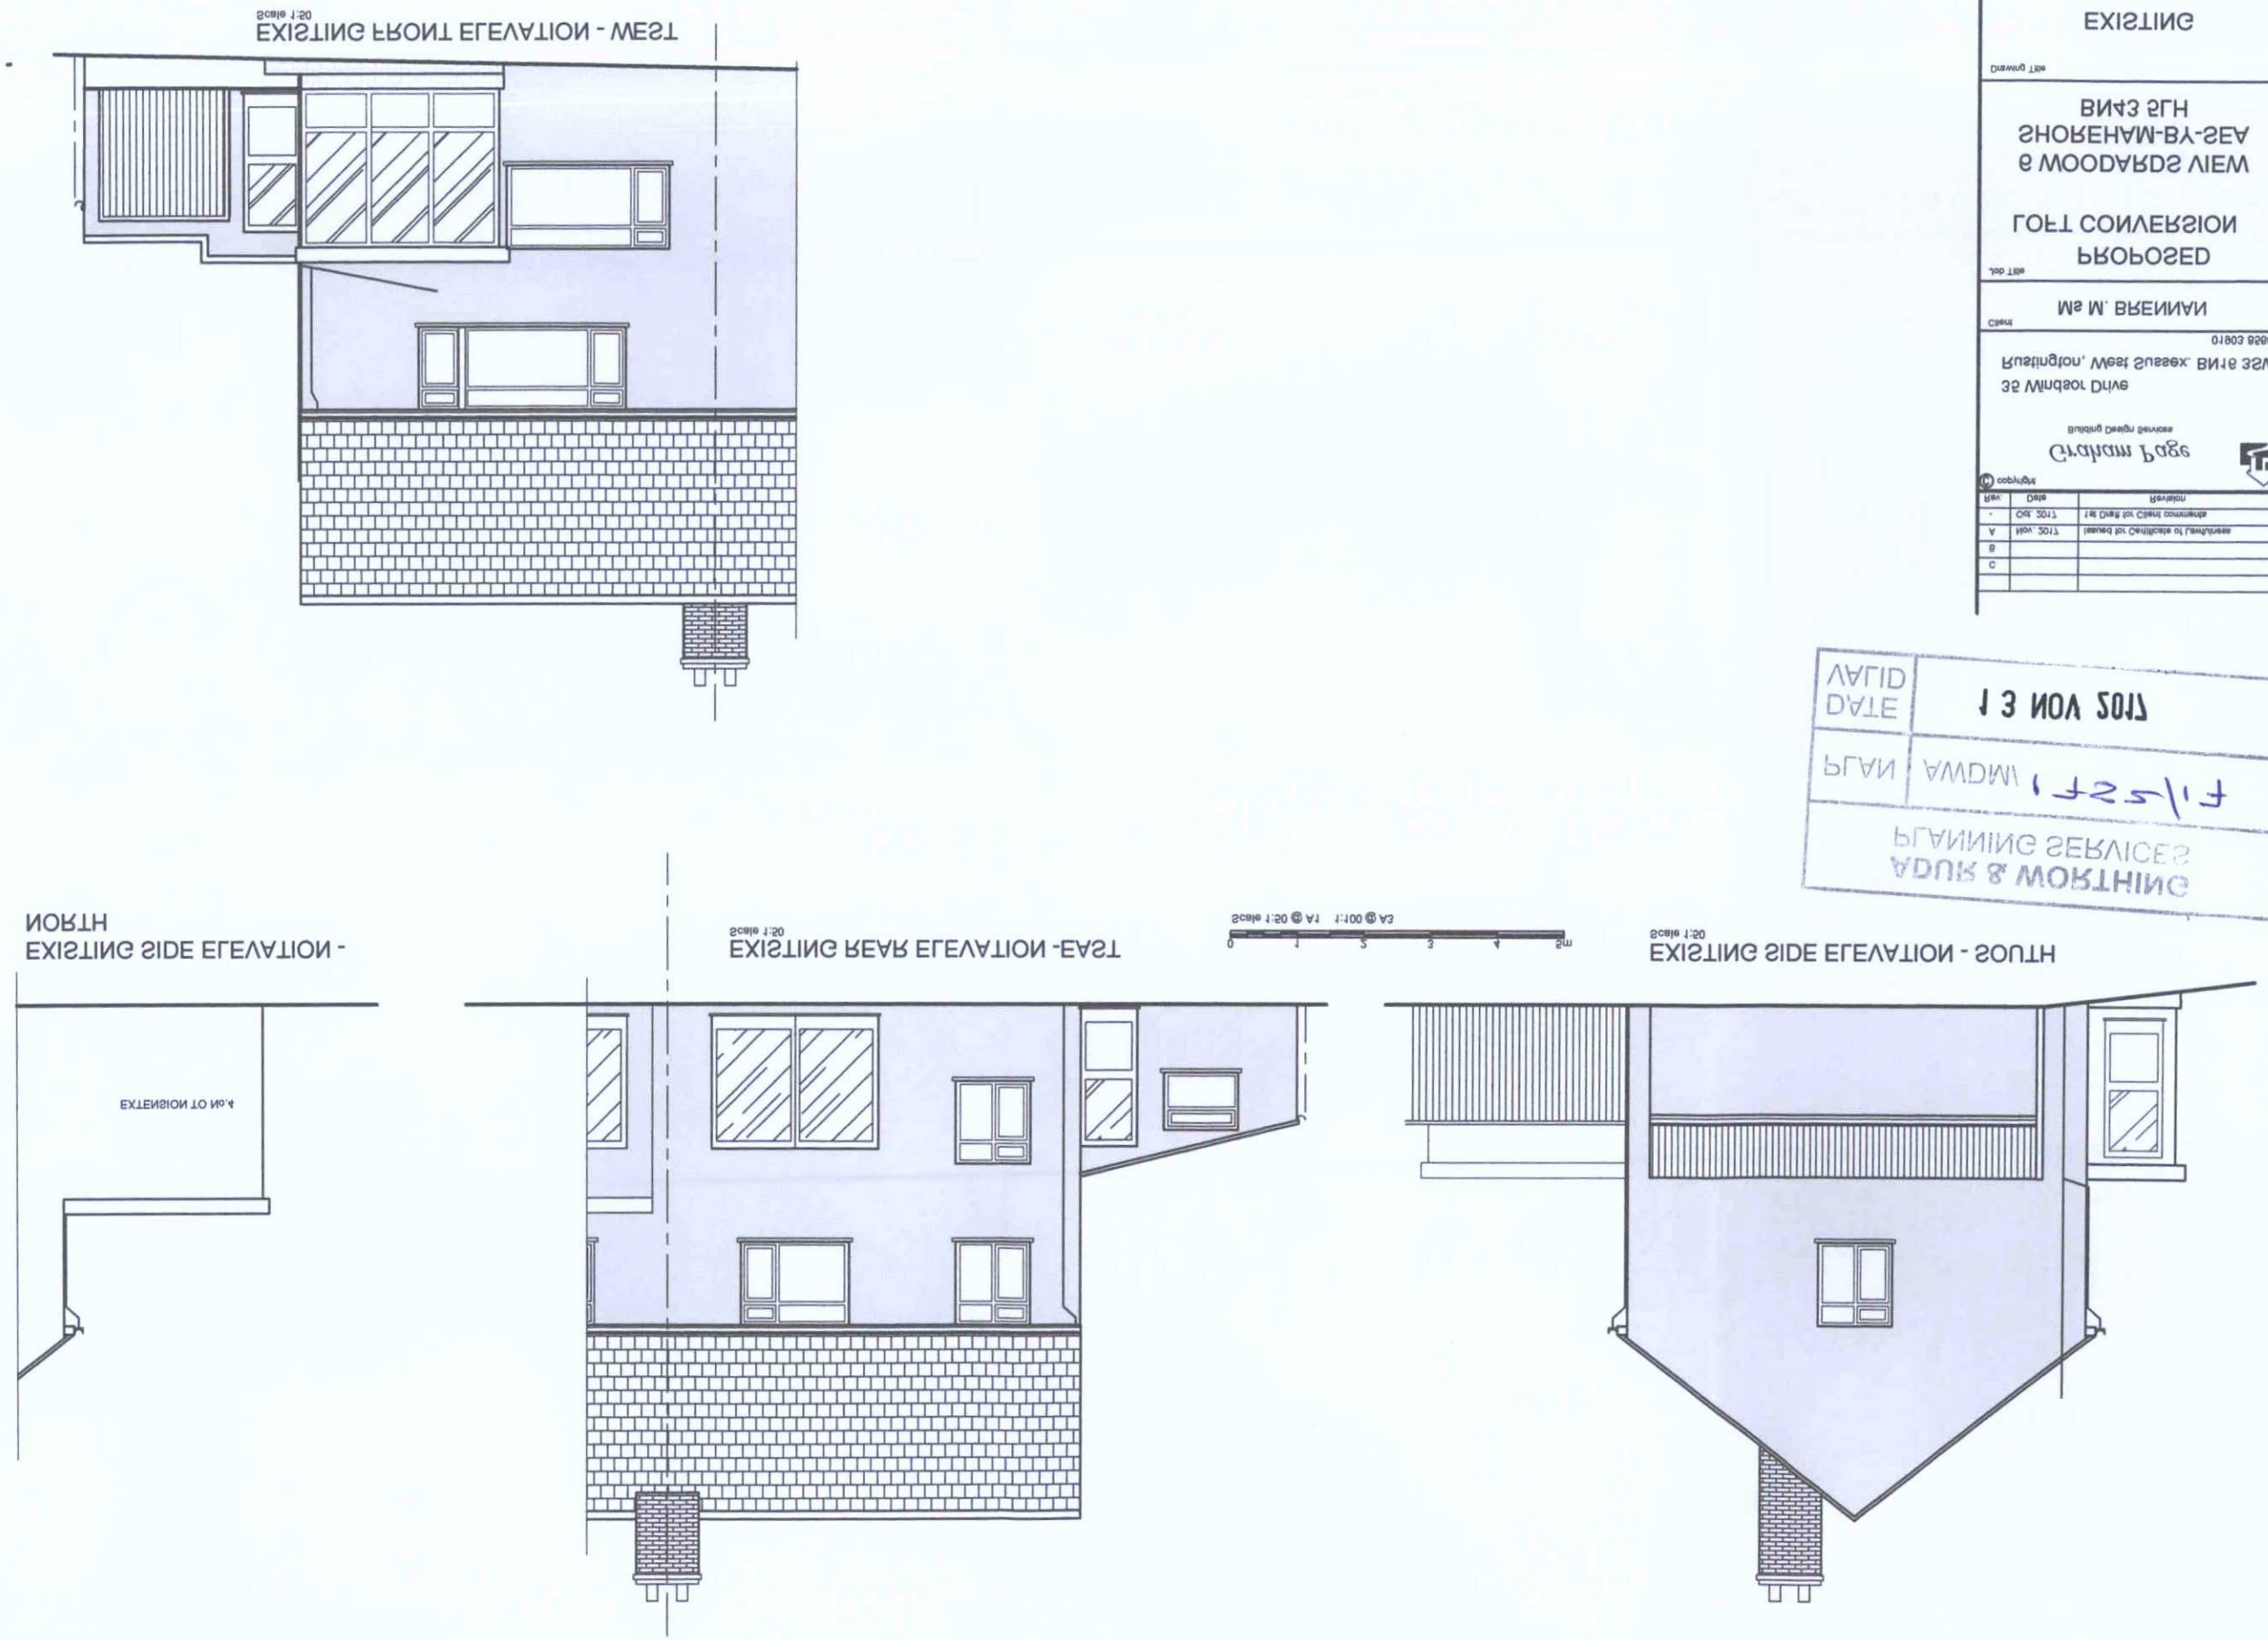

PLANNING SERVICES
ADUR & WORTHING
PLAN AWDM/1725/17
DATE 13 NOV 2017

Rev.	Date	Revision
-	Oct. 2017	1st Draft for Client comments
A	Nov. 2017	Issued for Certificate of Lawfulness
B		
C		

© copyright

Graham Page
Building Design Services

35 Windsor Drive
Rustington, West Sussex. BN16 3SW
01903 858072

Client
Ms M. BRENNAN

Job Title
PROPOSED
LOFT CONVERSION
6 WOODARDS VIEW
SHOREHAM-BY-SEA
BN43 5LH

Drawing Title
EXISTING
ELEVATIONS

Scale
As SHOWN @ A1

Date
25-10-17

Drawn by
G.A.PAGE

Dwg No.
650.17 / 03

A