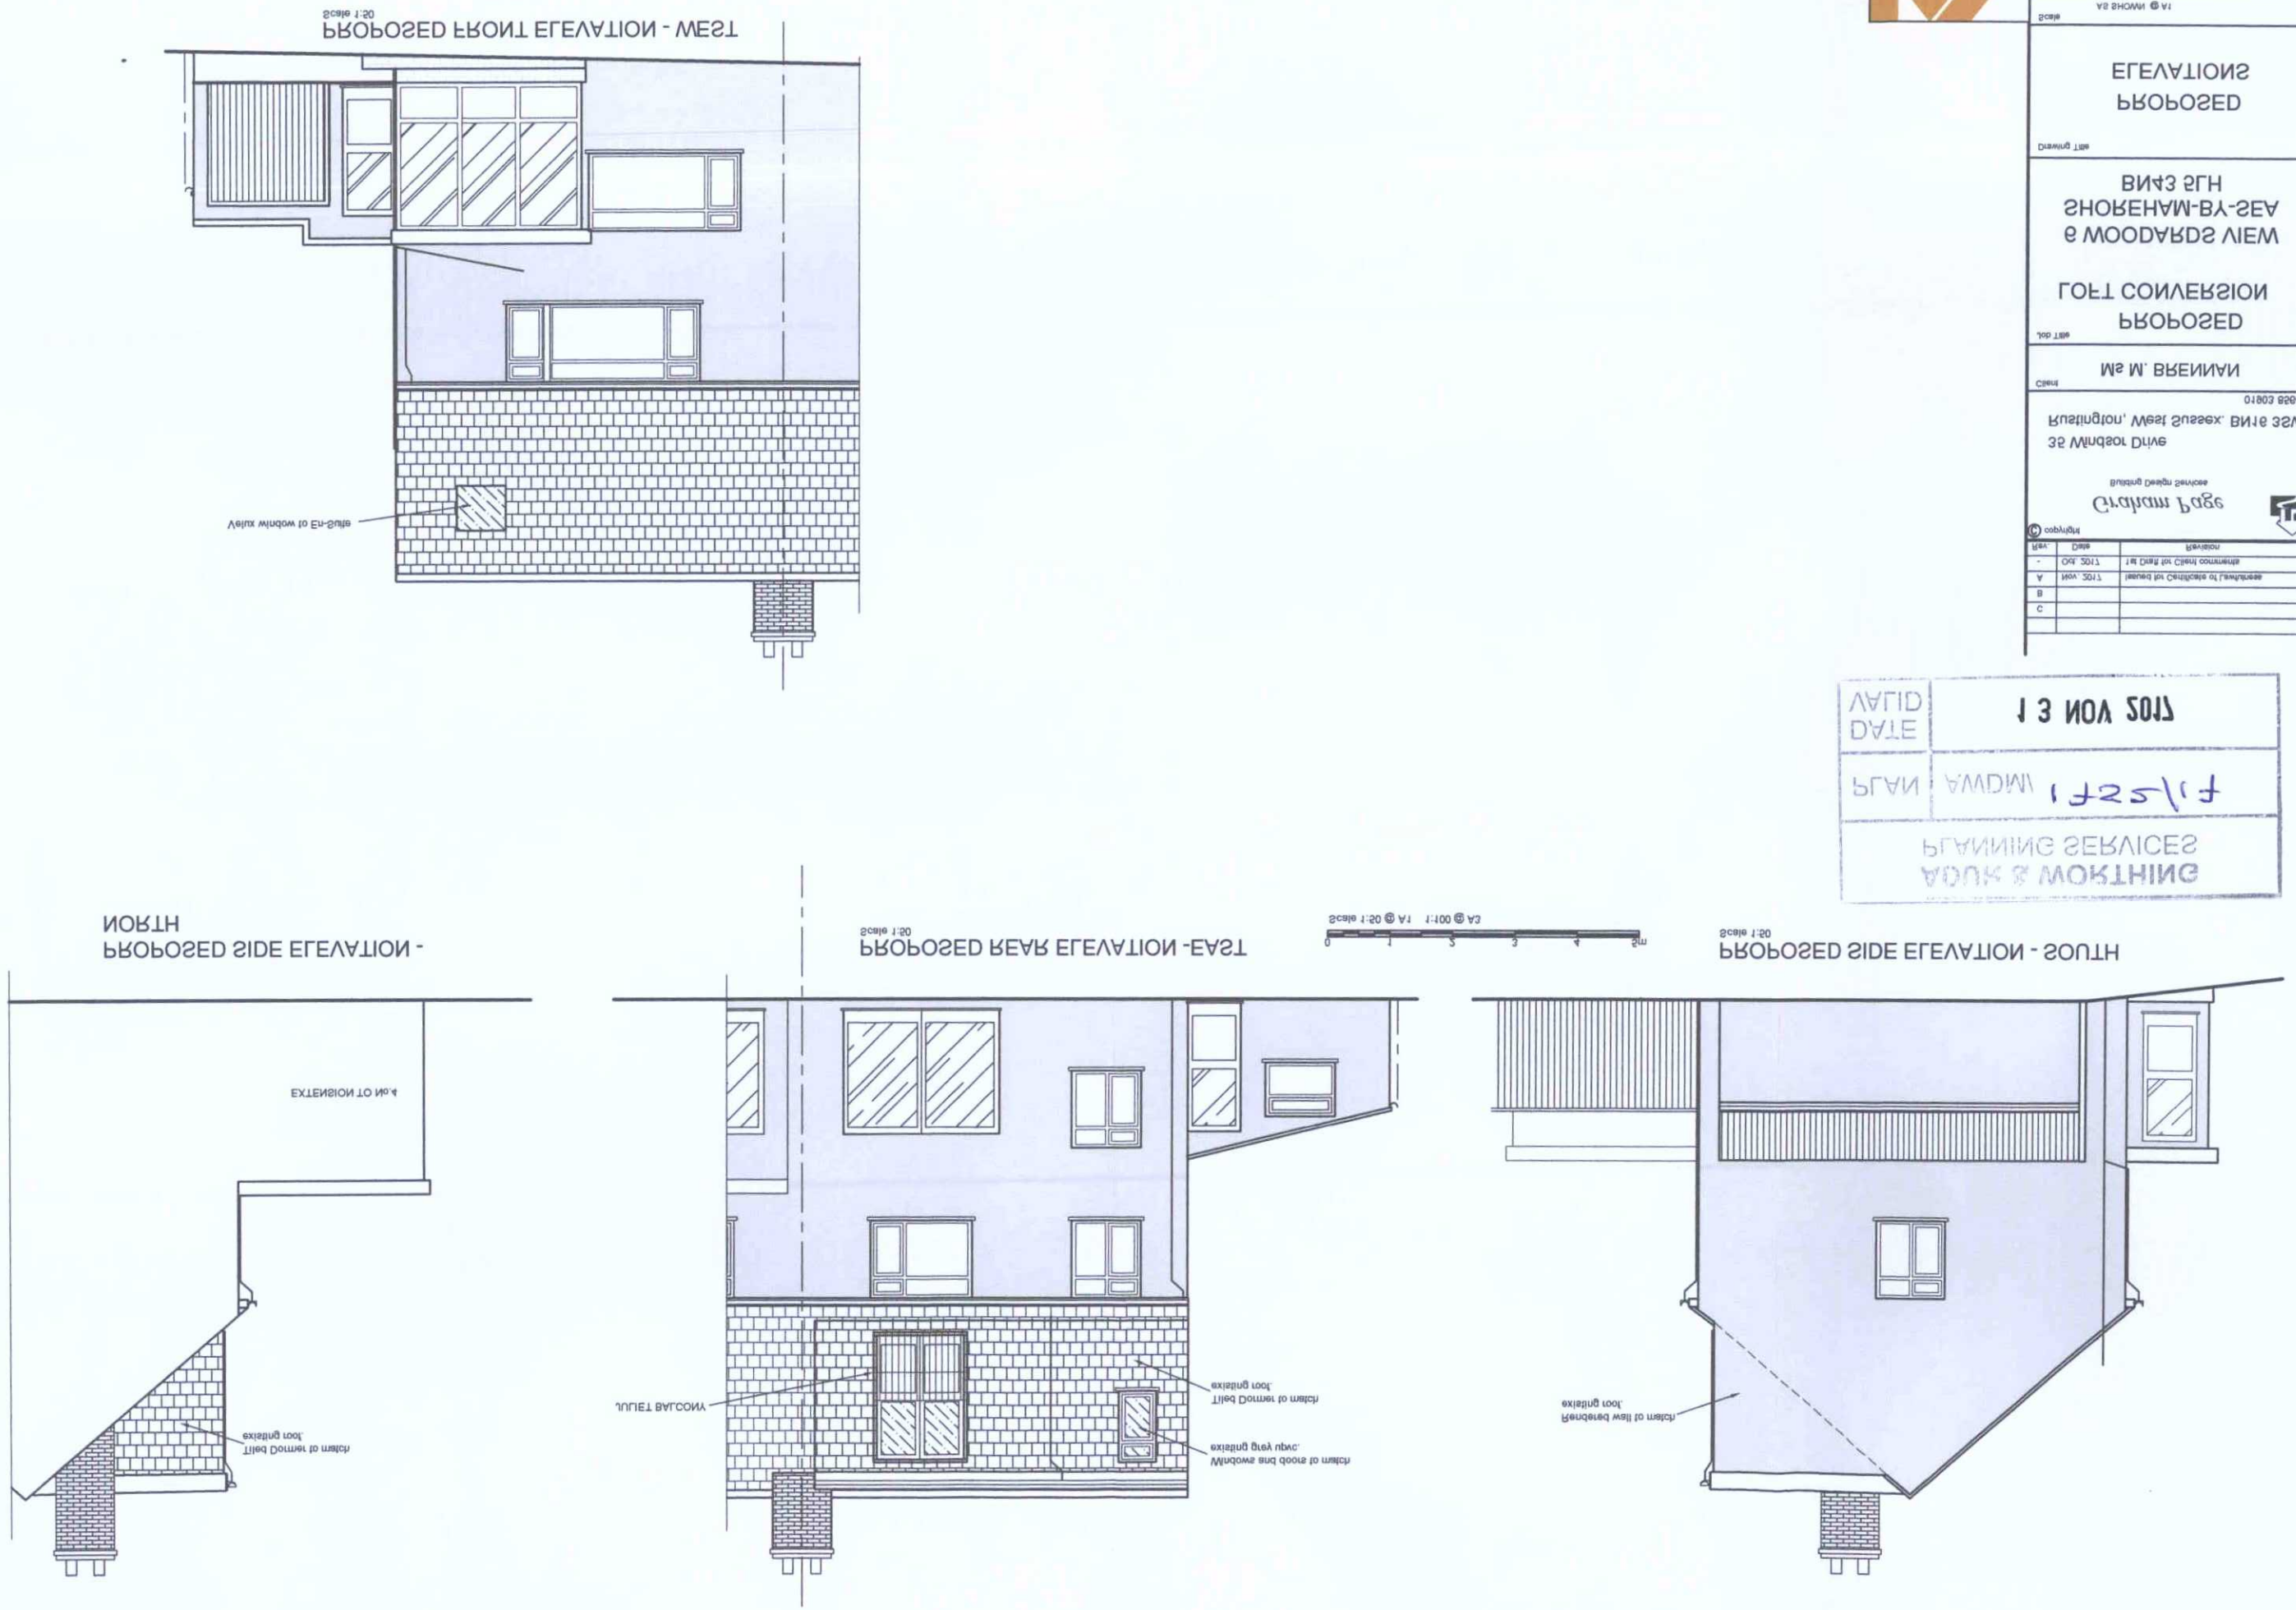
PROPOSED FRONT ELEVATION - WEST
Scale 1:50
Velux window to En-Suite
PROPOSED SIDE ELEVATION - NORTH
EXTENSION TO No.4
Tiled Dormer to match existing roof.
PROPOSED REAR ELEVATION -EAST
Scale 1:50
JULIET BALCONY
Tiled Dormer to match existing roof.
Windows and doors to match existing grey uvpc.
PROPOSED SIDE ELEVATION - SOUTH
Scale 1:50
Rendered wall to match existing roof.
Scale 1:50 @ A1 1:100 @ A3
0 1 2 3 4 5m
PLANNING SERVICES
ADUR & WORTHING
PLAN
AWDM/1725/17
DATE
13 NOV 2017
LAPC partner
Dig No.
850.17 / 04
A
Date
25-10-17
Drawn by
G A PAGE
Scale
AS SHOWN @ A1
Drawing Title
PROPOSED
ELEVATIONS
Job Title
PROPOSED
LOFT CONVERSION
6 WOODARDS VIEW
SHOREHAM-BY-SEA
BN43 5LH
Client
Ms M. BRENNAN
Rustington, West Sussex. BN16 3SW
01903 858072
35 Windsor Drive
Graham Page
Building Design Services
© copyright
Rev.
Date
Revision
A
Nov. 2017
Issued for Certificate of Lawfulness
B
C
Rev. Date Revision
- Oct. 2017 1st Draft for Client comments