DO NOT SCALE FROM THIS DRAWING

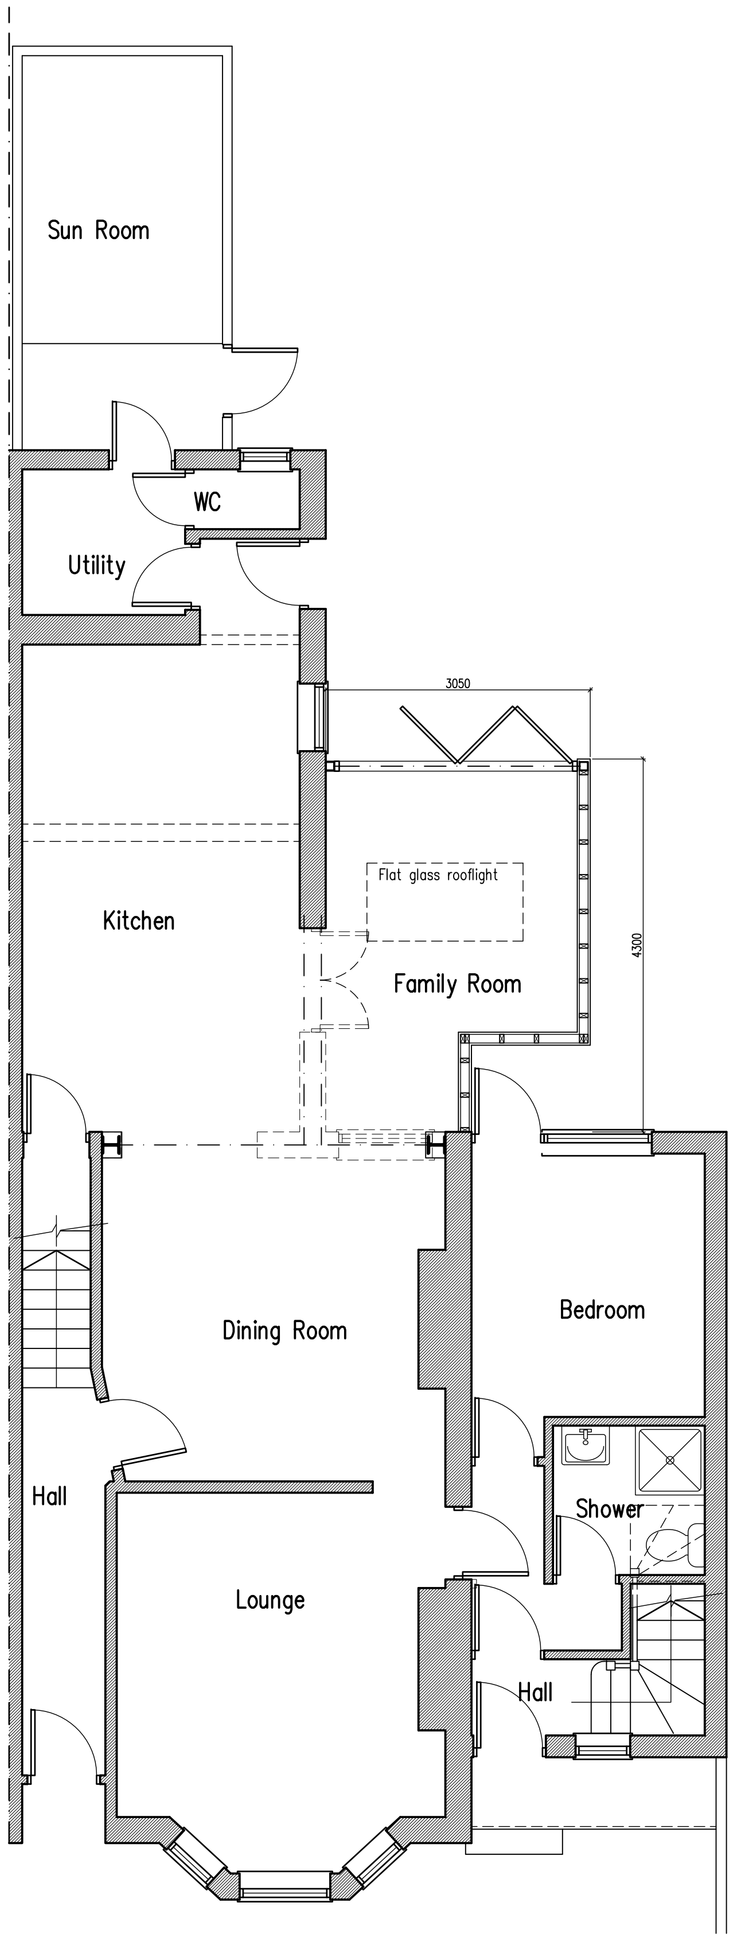

Proposed Ground Floor Plan

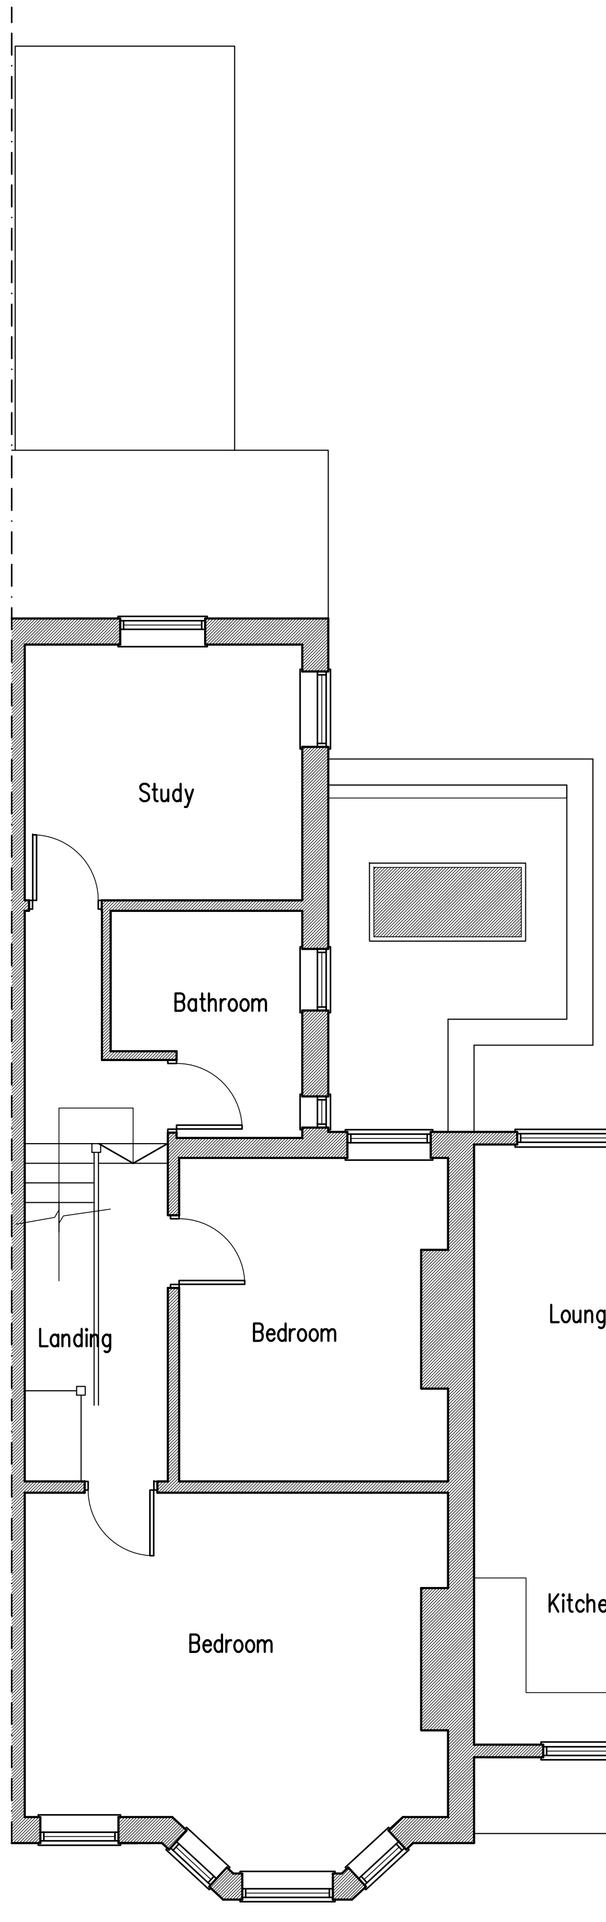

Proposed First Floor Plan

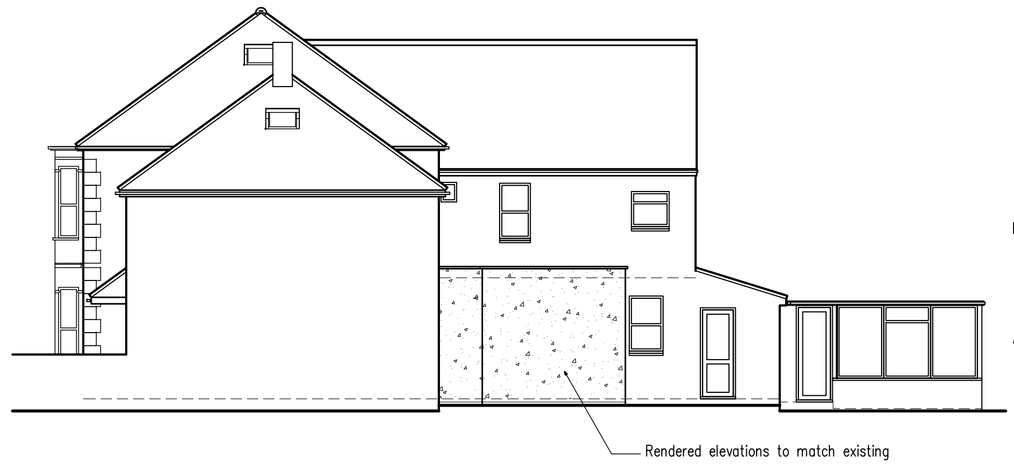

Proposed West Elevation

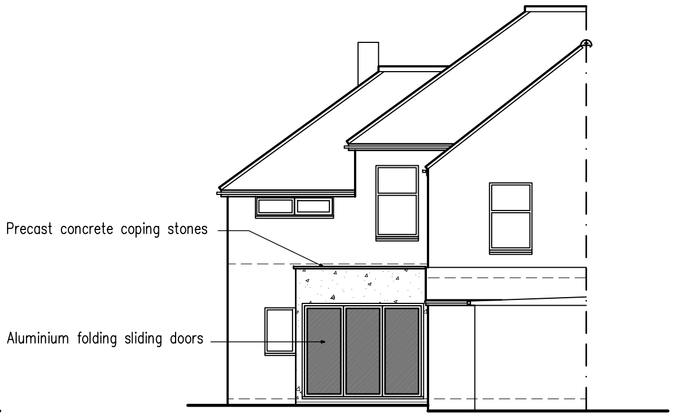

Proposed South Elevation

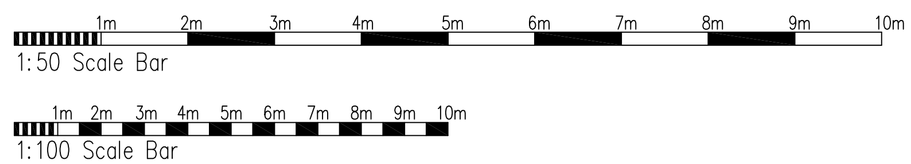

Proposed Single Storey Rear Extension at: 2 Rosslyn Road, Shoreham-By-Sea, West Sussex

rja Planning & Building Consultants Ltd.
1st Floor
10 High Street
Shoreham-By-Sea
West Sussex BN43 5DA
t: 01273 467297 mob: 07971 375739
e: rex@rjapbc.co.uk web: www.rjapbc.co.uk

Chartered Institute of Architectural Technologists

PROJECT: 2 Rosslyn Road, Shoreham-By-Sea, West Sussex
DRAWING TITLE: Proposed Floor Plans & Elevations
CLIENT: Mr & Mrs S. Temple
DWG NO: 02
REVISION:
SCALE: 1:50, 1:100 @ A1
DATE: 8.11.2017
DRAWN: rex