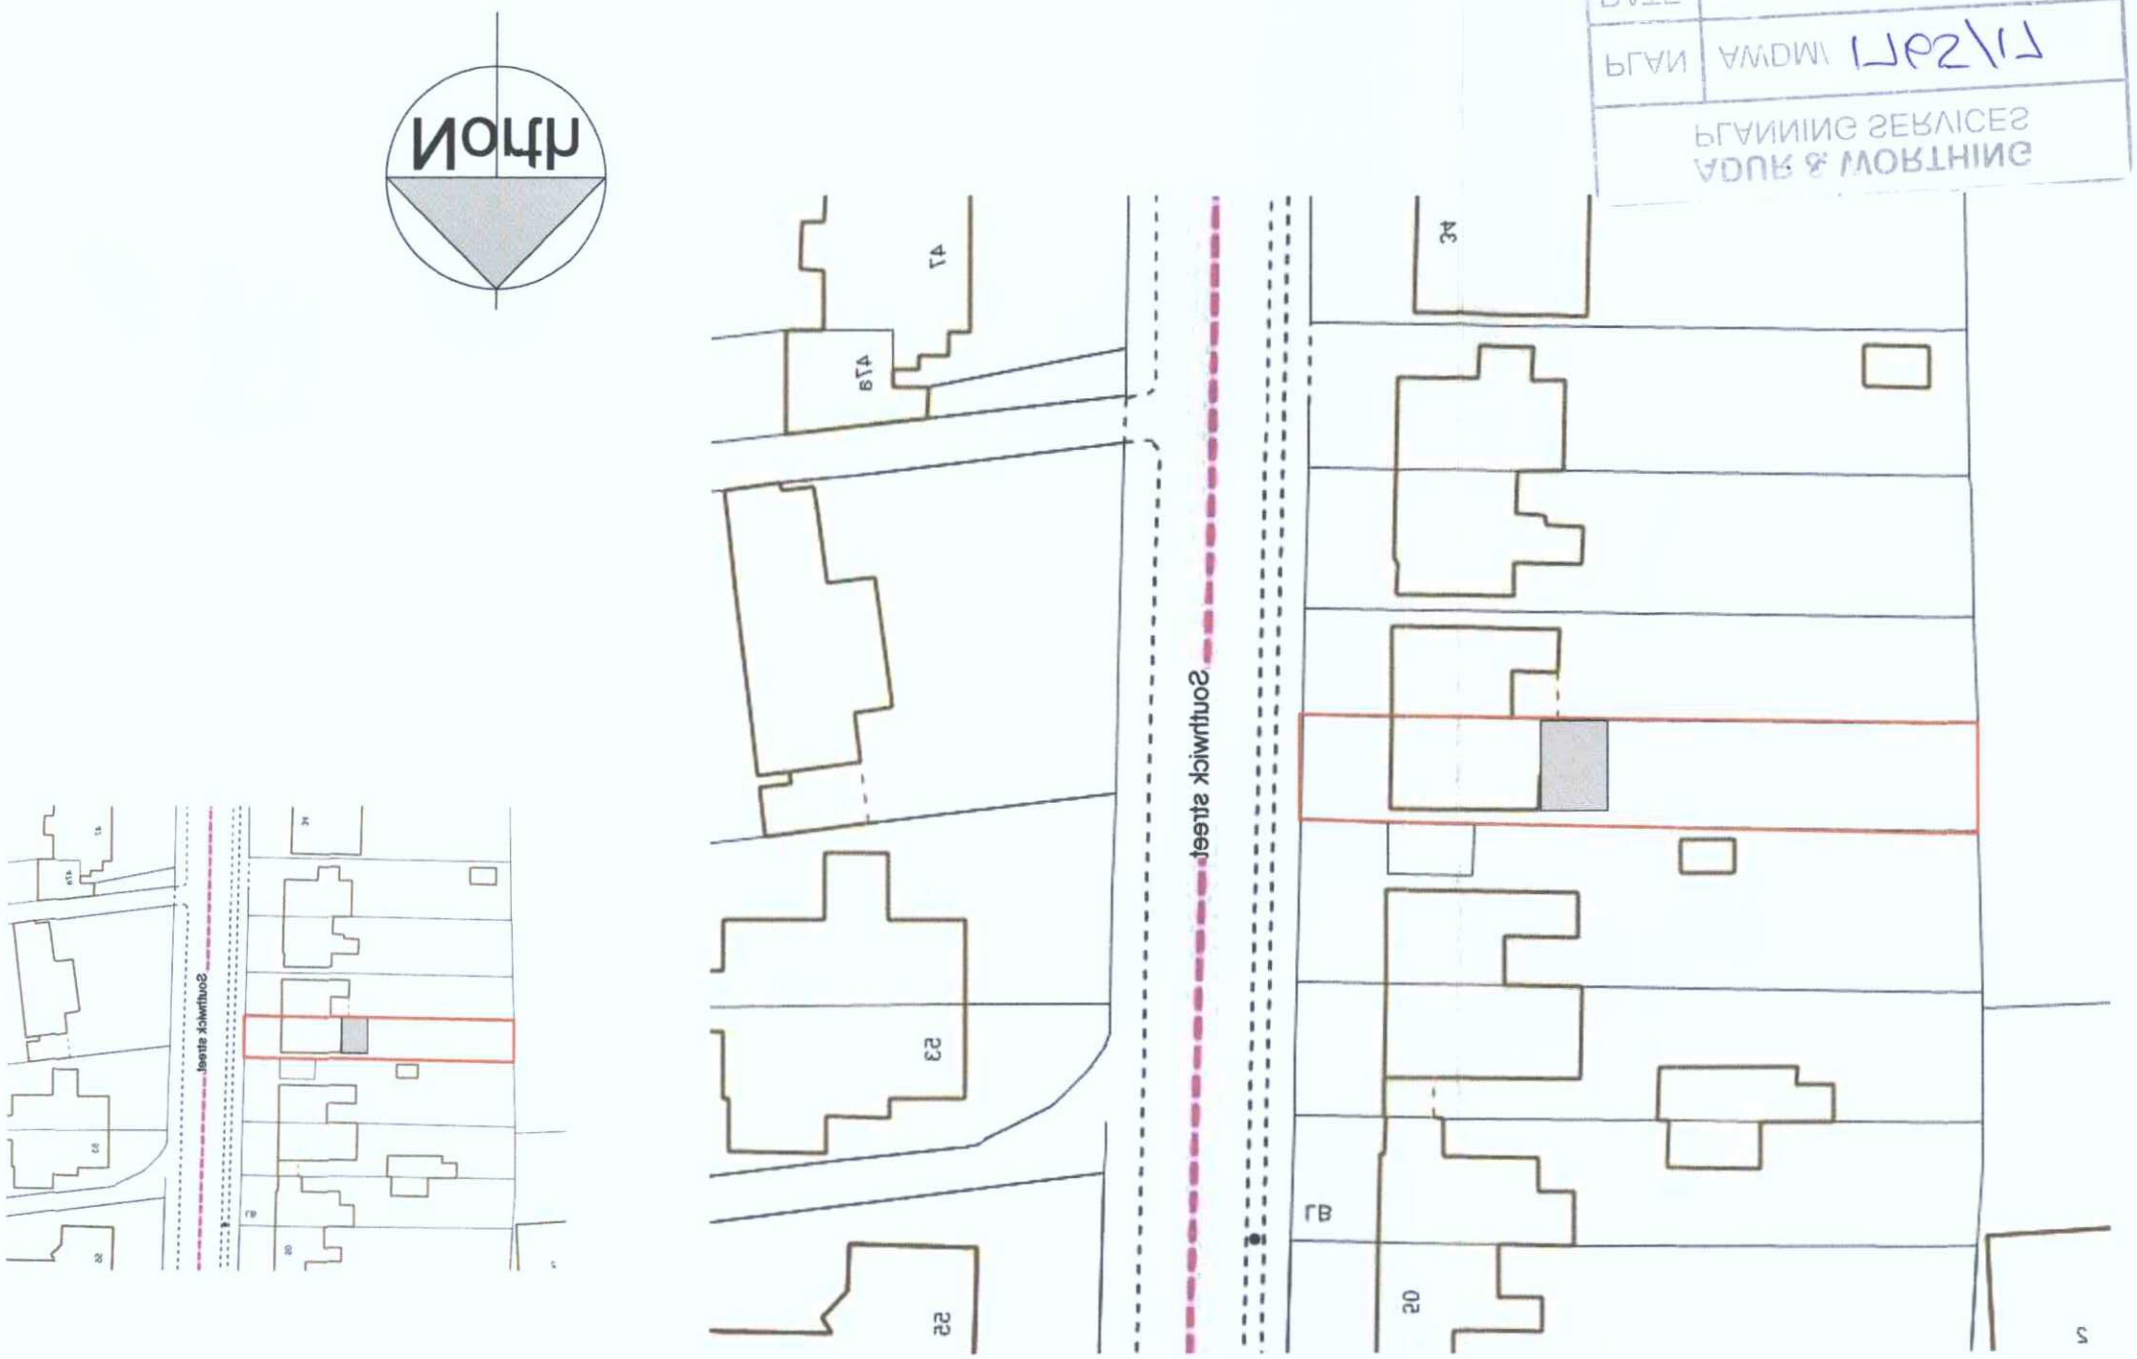

Site Plan - 1:1250

1:
SCALE 1250
m
10 0 10 20 30 40 50

Site Plan - 1:500

1:
SCALE 500
m
5 0 5 10 15 20 25

Revisions	
Drawing Number 2017/106	Sheet 1 of 1
Size A3	Scale 1:500, 1:1250
Project Site Plan September 2017	
Job Title 42 Southwick Street Southwick East Sussex BN42 4TG	
Do Not scale from this drawing except for planning as photocopies will be subject to distortion Drawings to be read in conjunction with all other Designers and structural engineers contract drawings and specifications: Any discrepancies must be brought to the attention of the Designer immediately The contractor must verify all dimensions by site measurement before ordering materials or manufacturing components Substitute materials and products to those named will be acceptable if proven to be of equal or higher performance and not in conflict with other elements	

M. L. Humphrey

Design - Surveying - Planning

RICS
cape
chartered association of building engineers

Mel Humphrey 07701055182
RICS C.Build E MCABE
39 Northease Drive
Hove
East Sussex
BN3 8PQ
mel_humphrey_uk@yahoo.co.uk

ADUR & WORTHING
PLANNING SERVICES
PLAN AWDM/ 1152/17
DATE 13 NOV 2017
VALID