No 2 The Haven, Lancing. BN15 8EU

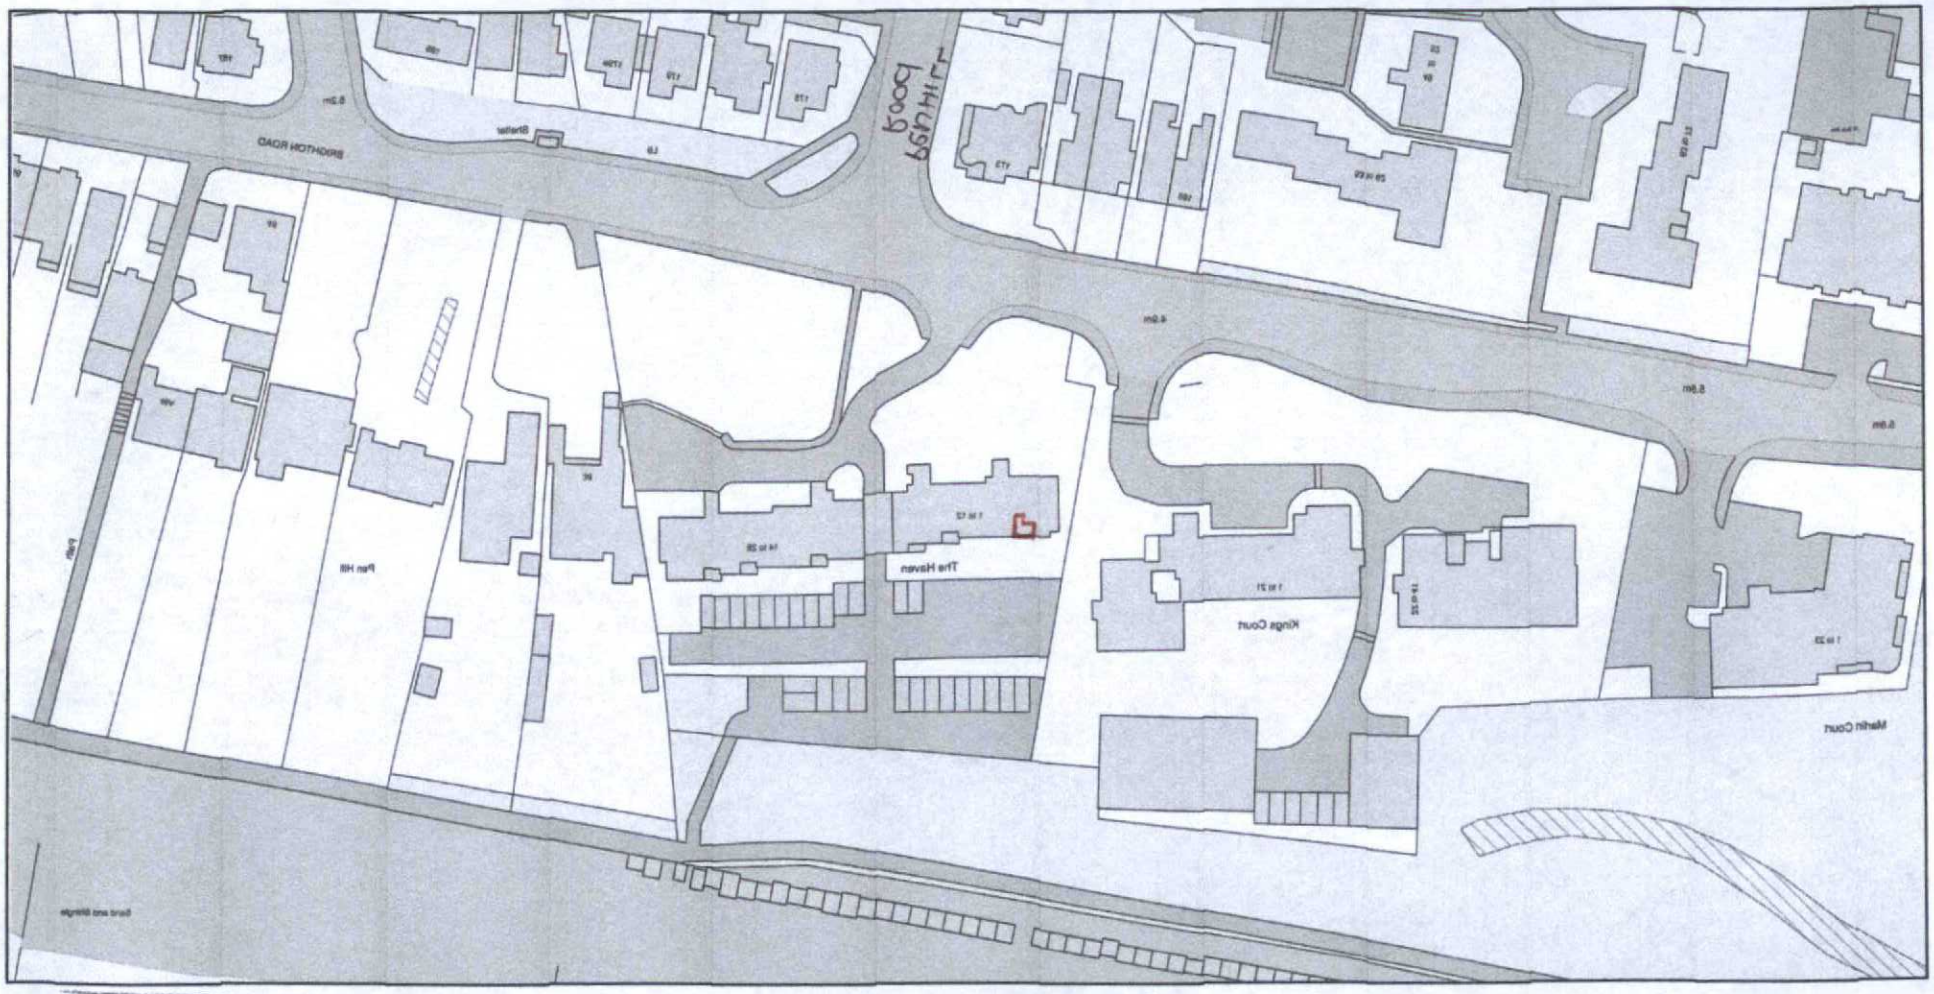

0 50
Metres

ADUR & WORTHING PLANNING SERVICES	
PLAN	AWDM/ 0329/20
DATE VALID	- 2 MAR 2020

Plan Produced for: Jane Wheeler. No 2 The Haven

Date Produced: 08 Feb 2020

Plan Reference Number: TQRQM20039162634573

Scale: 1:1250 @ A4

© Crown copyright and database rights 2019 OS 100042766

ReQuestaPlan