No 2 The Haven, Lancing

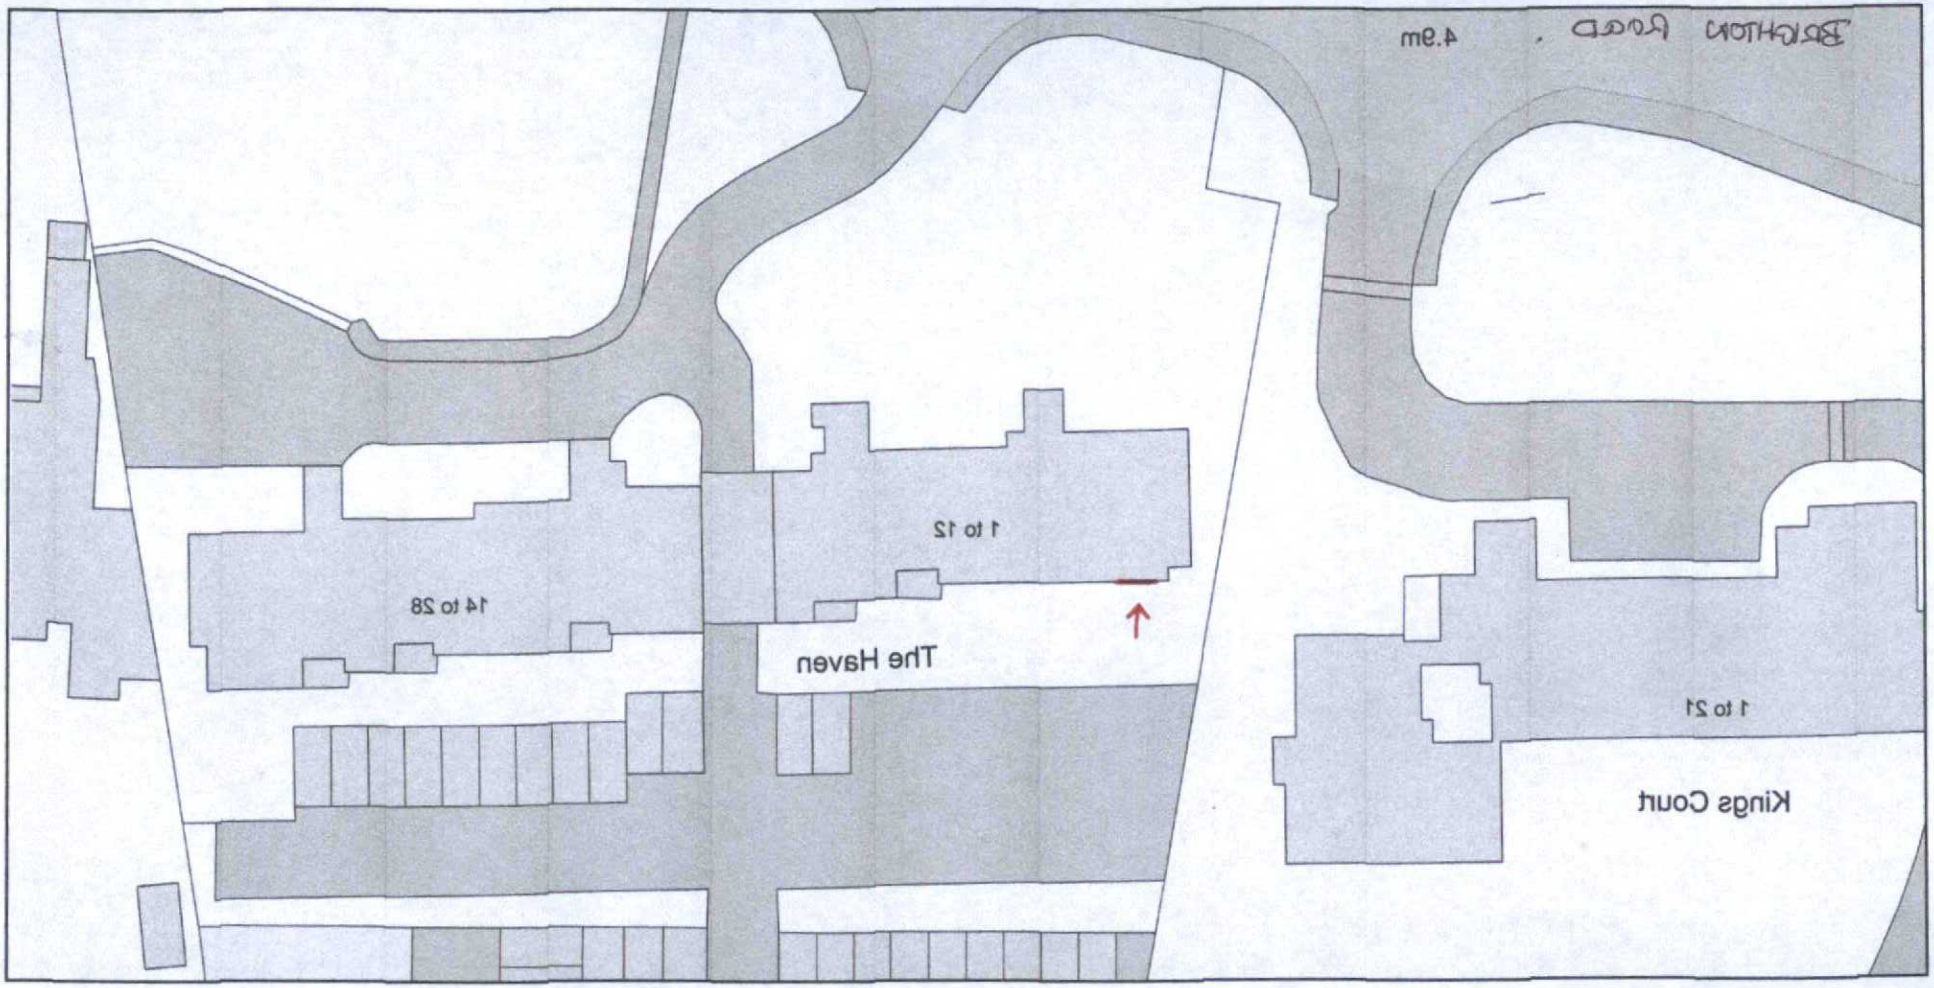

0 20
Metres

N

ADUR & WORTHING PLANNING SERVICES	
PLAN	AWDM/ 0329/20
DATE VALID	- 2 MAR 2020

Plan Produced for: Jane Wheeler

Date Produced: 15 Feb 2020

Plan Reference Number: TQRQM20046192924648

Scale: 1:500 @ A4

© Crown copyright and database rights 2019 OS 100042766

ReQuestaPlan