Mark Halliday Windows Ltd

HOME IMPROVEMENT SPECIALISTS

uPVC Double Glazing

'Soulac' • Queens Place • Shoreham by Sea • West Sussex • BN43 5AA
Telephone 01273 592367 Mobile 07713 636024 Email hallidays2@googlemail.com

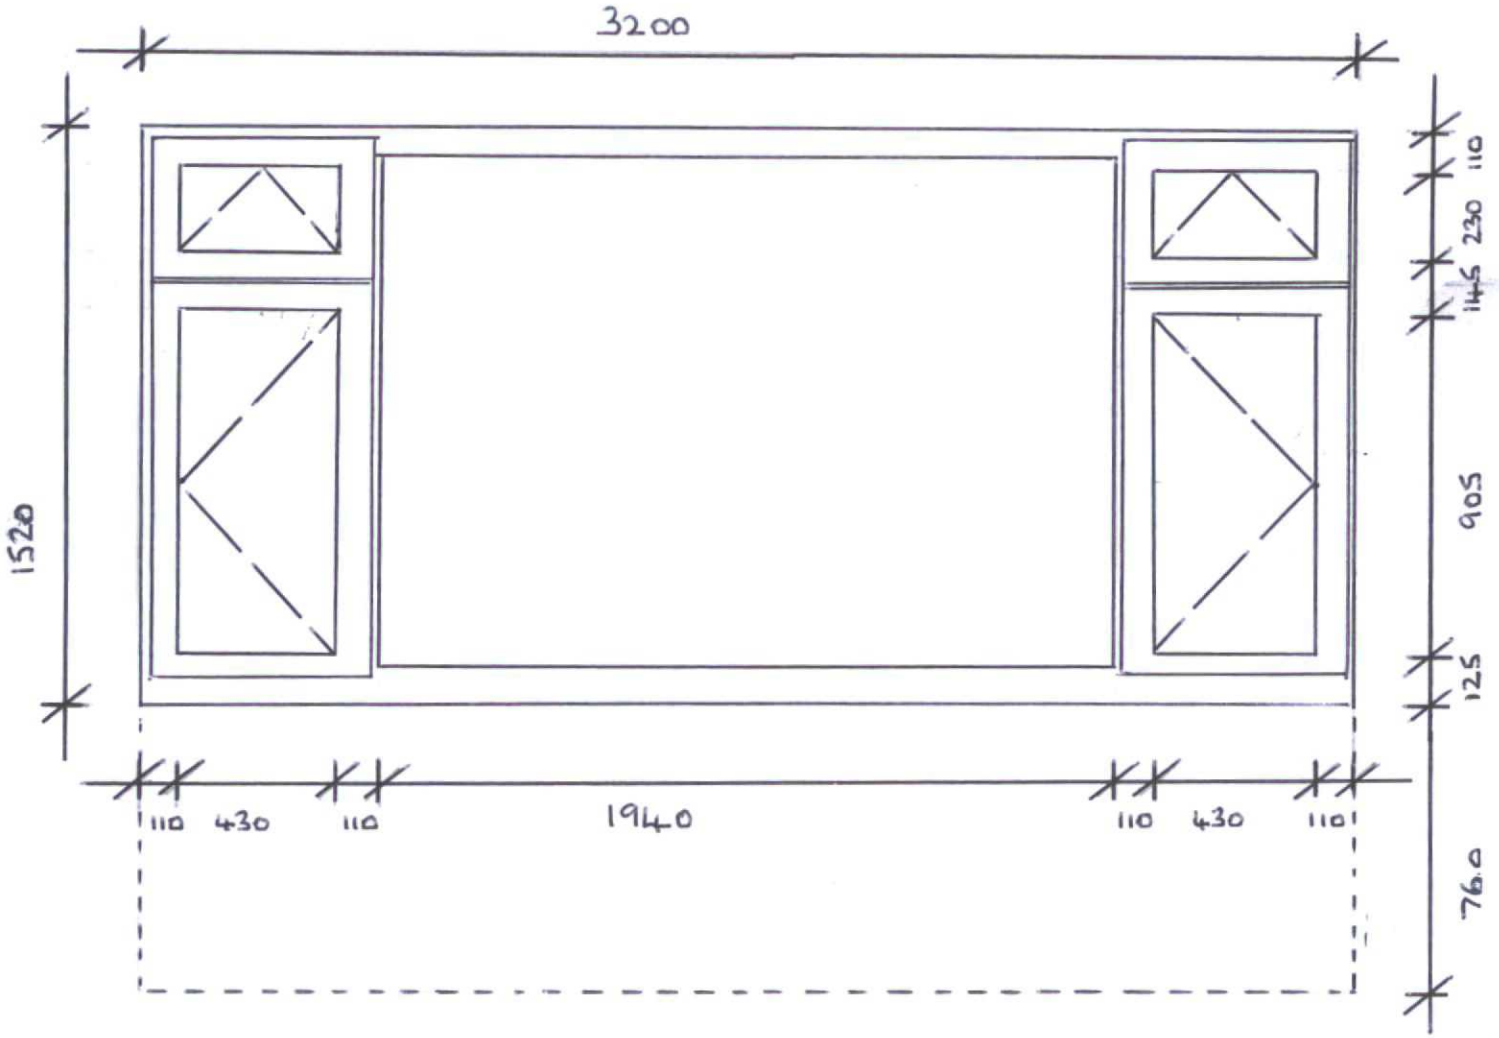

EXISTING WINDOW WITH BRICKWORK BELOW

1:20

ADUR & WORTHING
PLANNING SERVICES

PLAN	AWDM/ 0329/20
DATE VALID	- 2 MAR 2020