
ADUR DISTRICT COUNCIL
PLANNING DIVISION
DATE RECEIVED 10 NOV 2006
AWC/0426/06

DESIGN STATEMENT

When the Royal British Legion was applying for their new licence, Environmental Health requested air conditioning units so to enable all the windows to be shut to reduce noise pollution. The reason the units have been sited on the front was to prevent noise pollution from the units at the rear of the property which faces onto a residential area and also due to the bar being position mainly to the front of the property, if the units were positioned at the rear the length of run for the pipe work from the refrigeration unit would mean that the units would be ineffective.




BLOCK PLAN
1:500

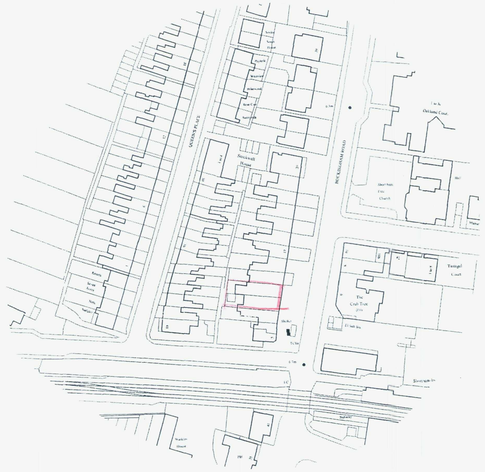


LOCATION PLAN
1:1250

PLANNING DEPARTMENT
APPROVED
DATED 4 JAN 2007

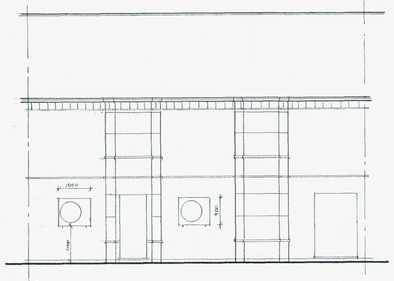

FRONT ELEVATION 1:100

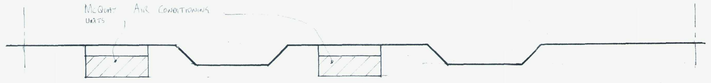

PLAN 1:50

BARRVELL LTD.
52 FRESHBROOK ROAD
LANCING
WEST SUSSEX BN15 8DA
Tel: 07890 450384

Drawing Title

THE ROYAL BRITISH LEGION

9/11 BUCKINGHAM RD SHOREHAM

AIR CONDITIONING UNITS

Scale: 1:50, 1:100, 1:1250, 1:500

Date: OCT 06 Drawn by: SJ Barrvell

Drg No. BAR/06/081

Rev.