

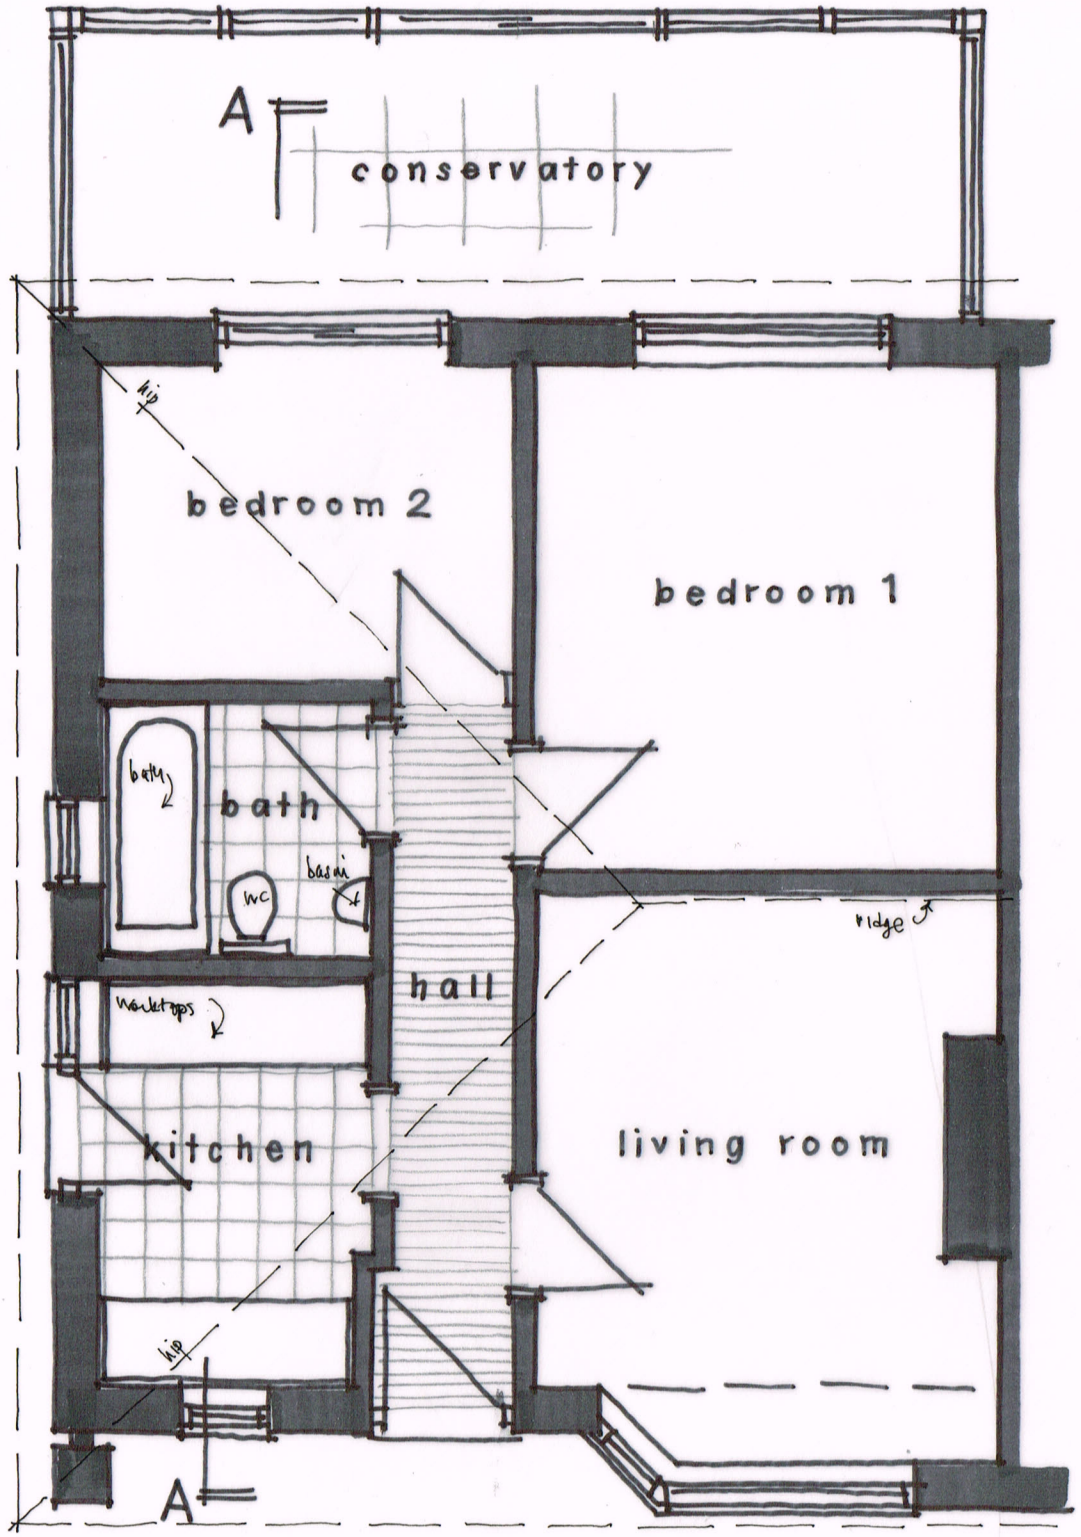



GROUND FLOOR PLAN 1:50 @ A3

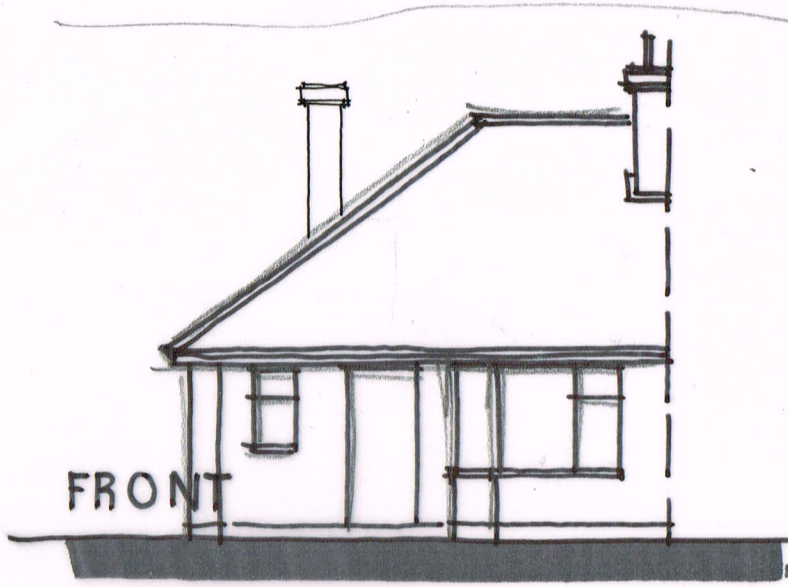

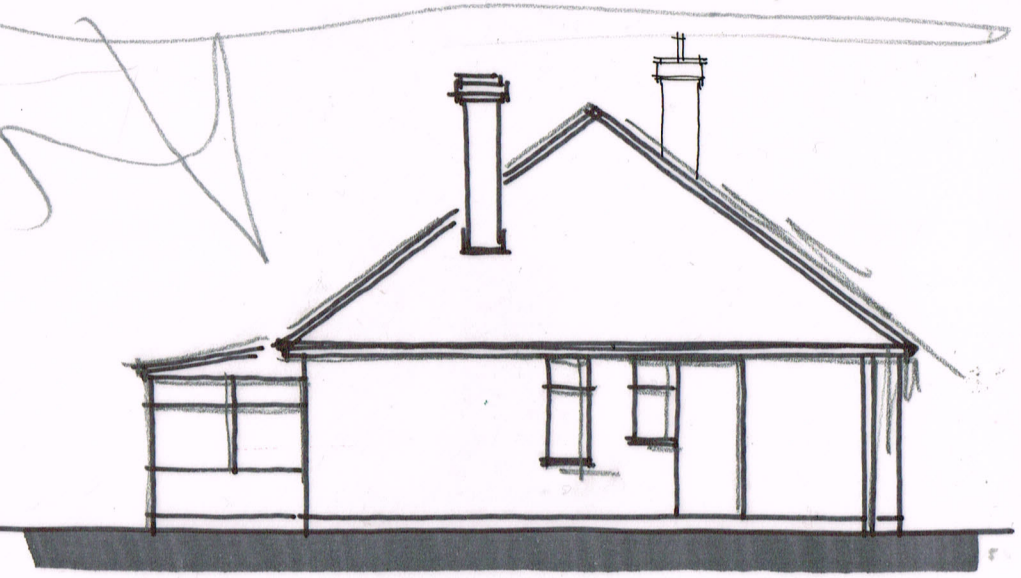


SIDE (e) ELEVATION 1:100 @ A3

0 1 2 3 4 5m
metres

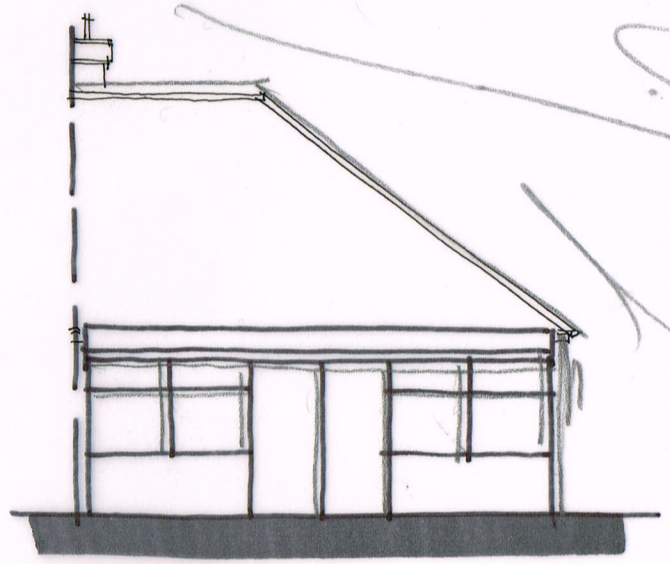

REAR

Wayne Gander MCIAT
Architectural Technologist
98 Durrington Lane
Worthing
West Sussex BN13 2RQ
Tel. 01903 694817

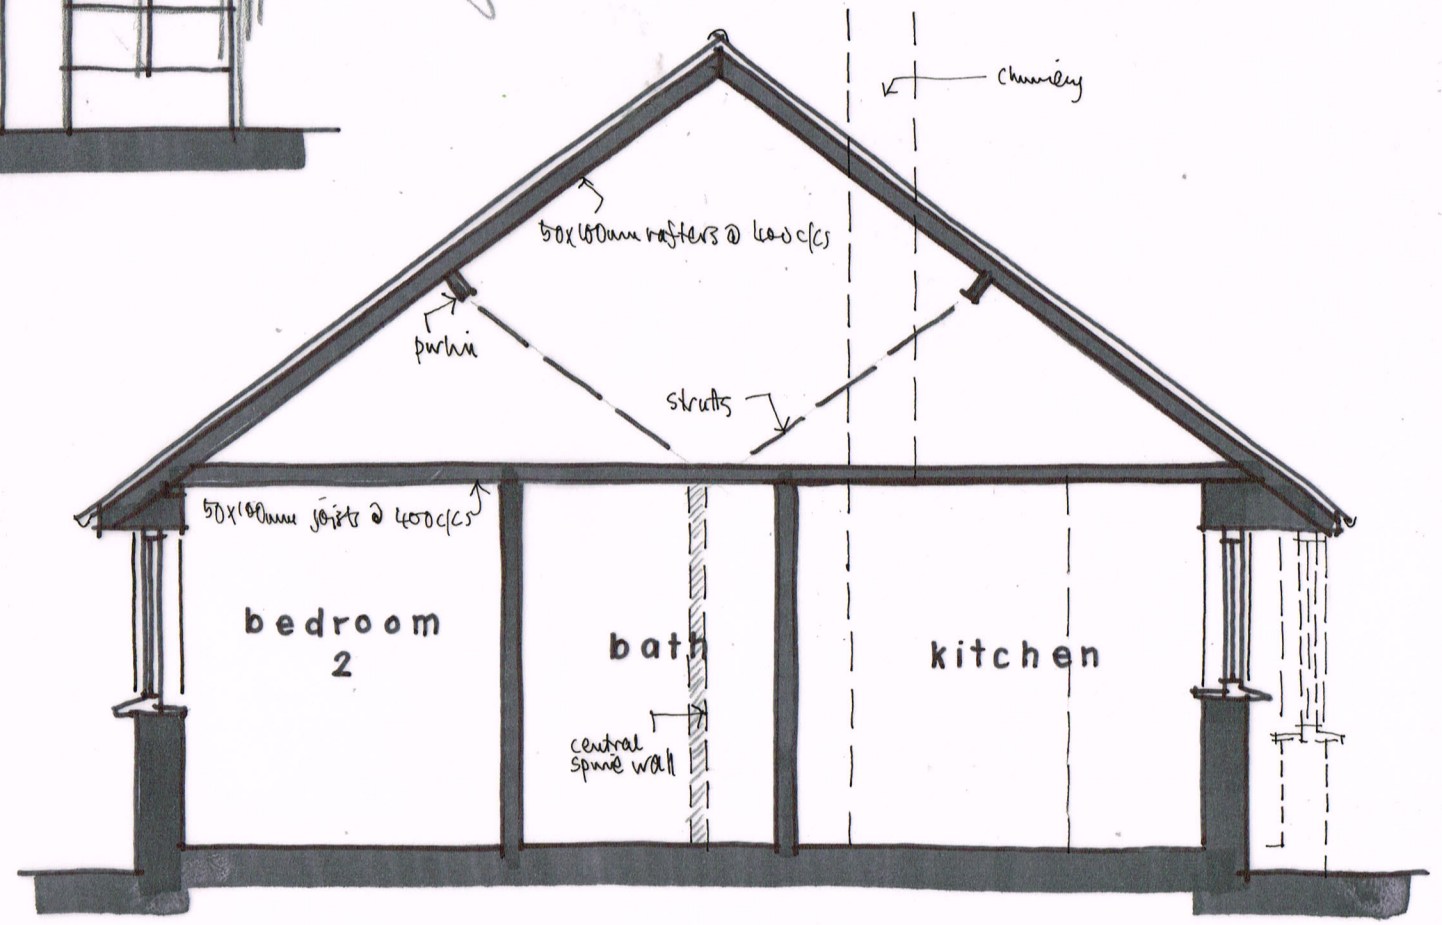

SECTION A-A 1:50

143 WEST WAY, LANCING
Existing details 01

April 2018