
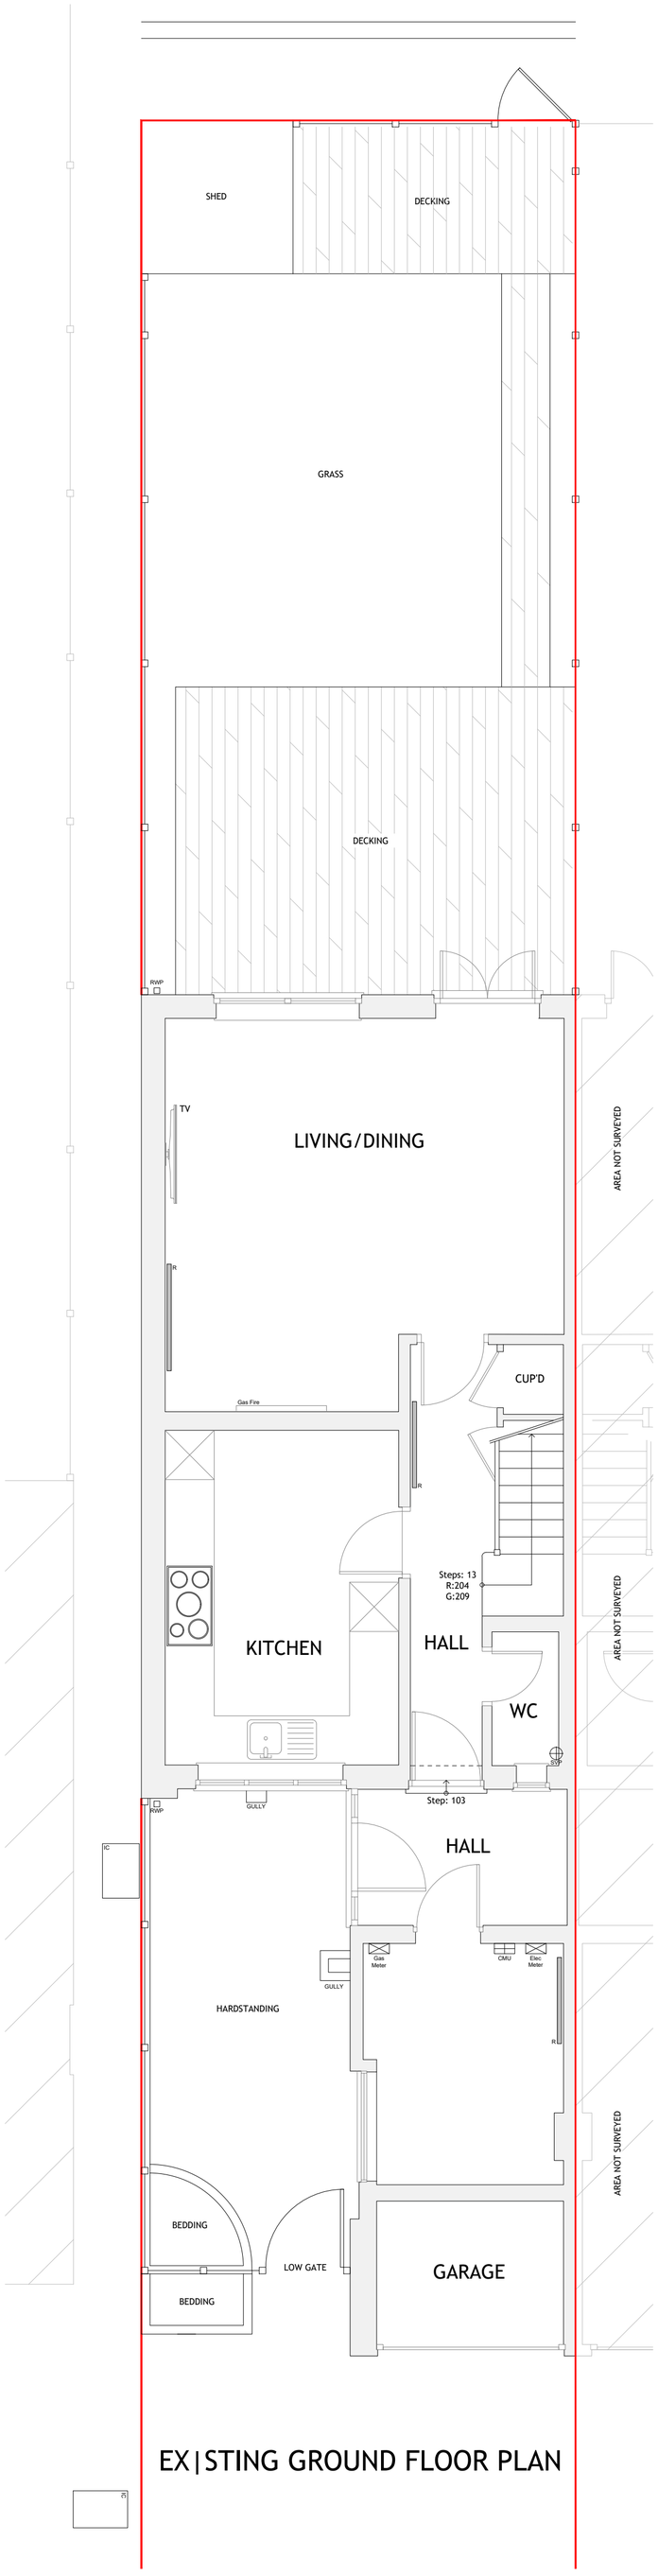


EX|STING GROUND FLOOR PLAN

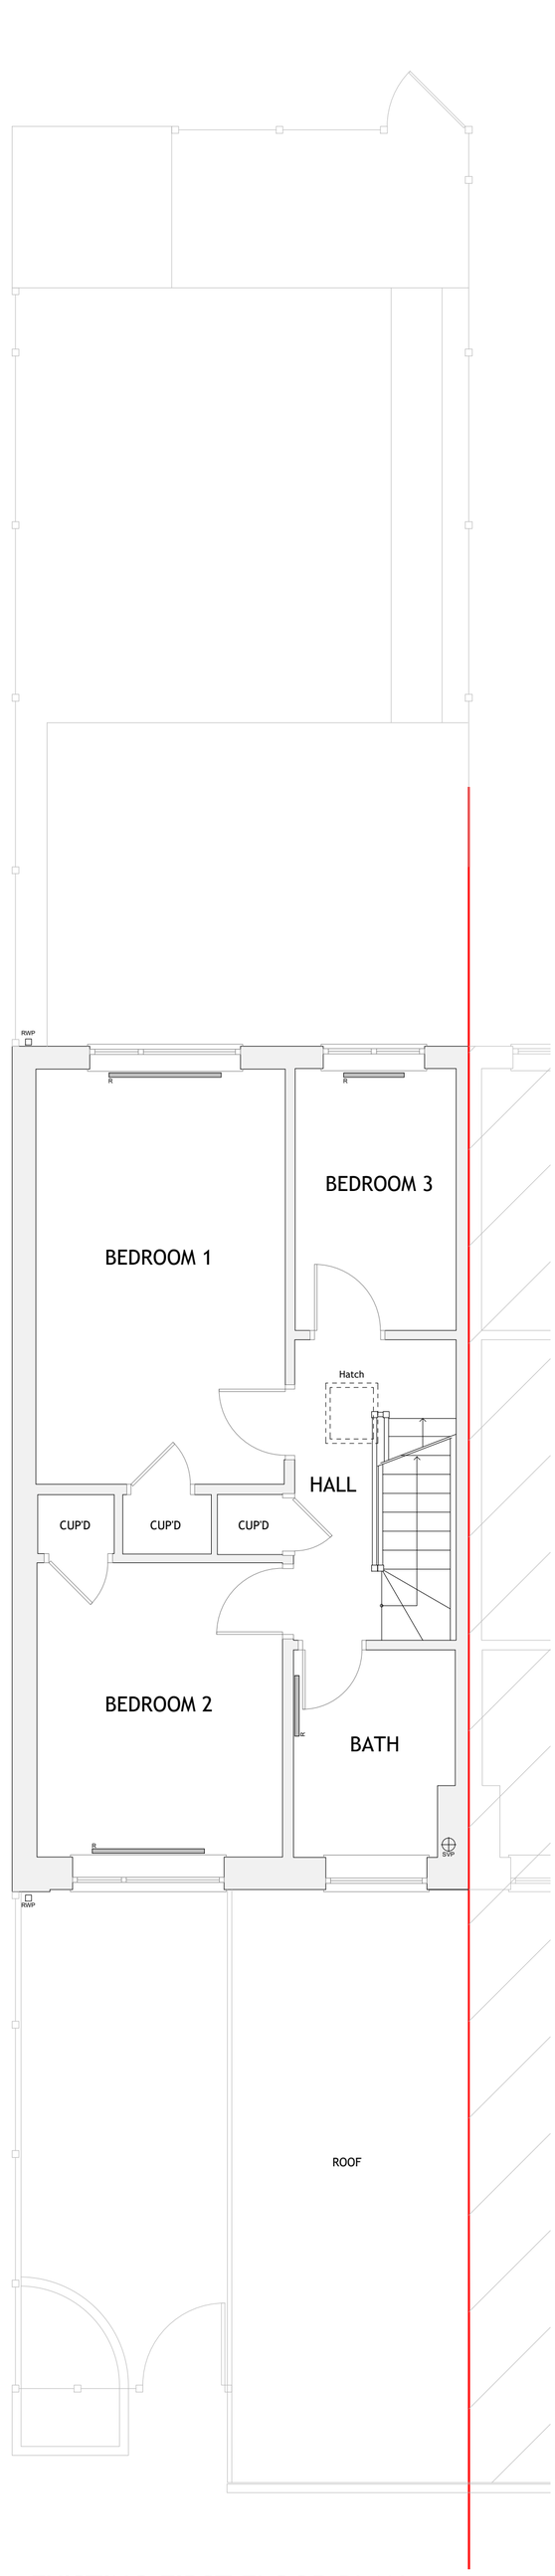

EXISTING FIRST FLOOR PLAN

N

0 5 Meters

Matt Barber
Architectural Technician

T: 07595429076
Matt.Barber_@outlook.com

Revisions Date

By : MB

Scale : 1:50

Date : JUL 2022

Drawing : Existing Ground & First Floor Plan

Dwg No. : 007/002

Rev : .

Project : 9 Chester Avenue
Lancing
BN15 8PU

Client : Mr & Mrs Goodman