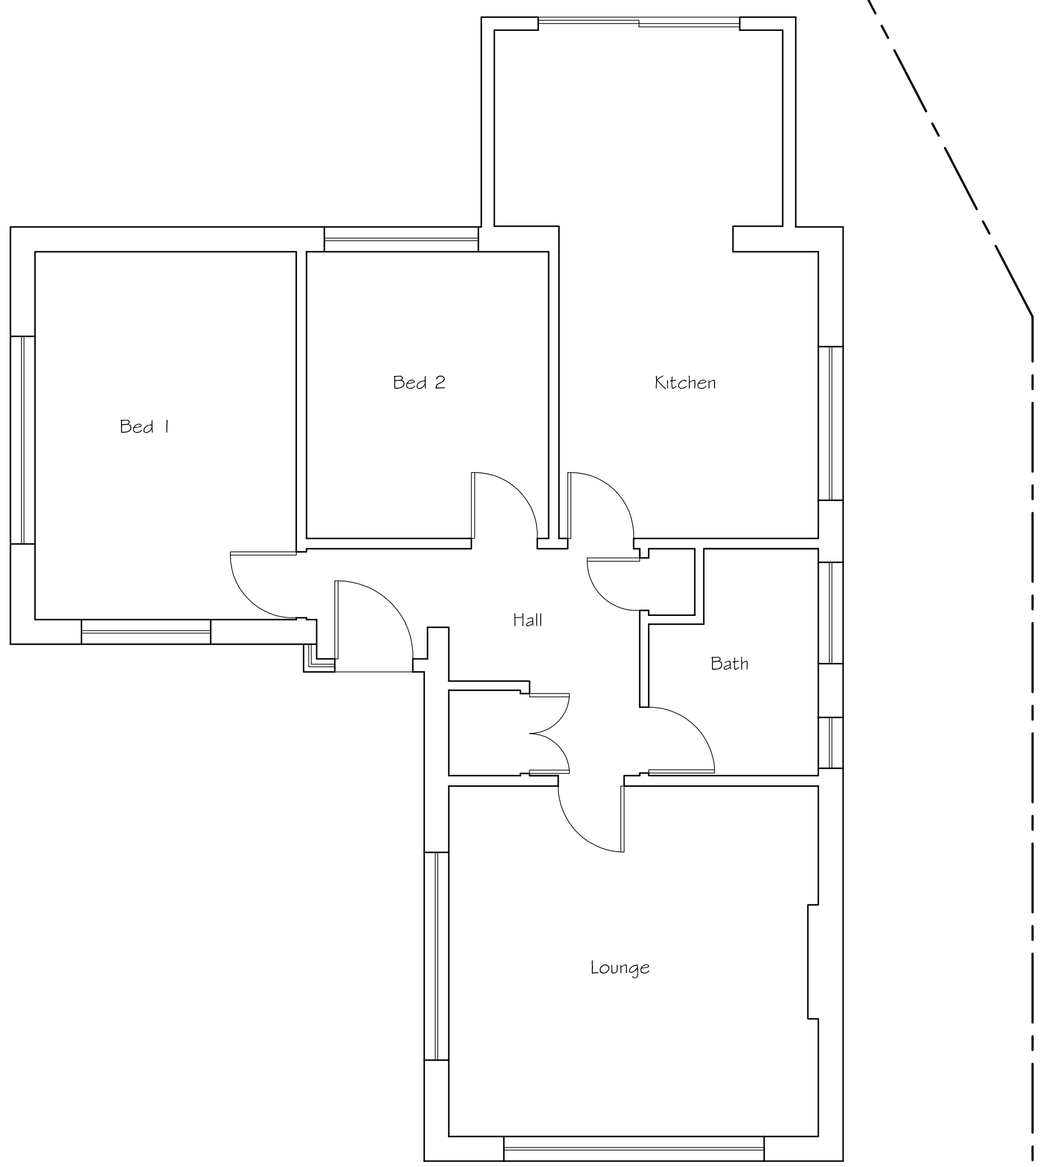

Existing Ground Floor Plan



SCALE 1:50

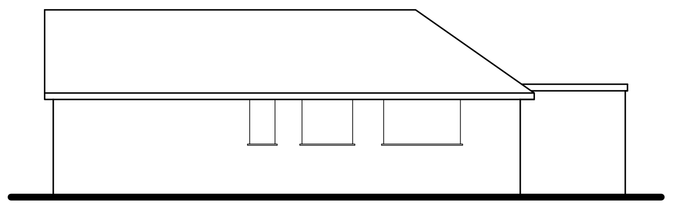

Existing Side (North-East) Elevation

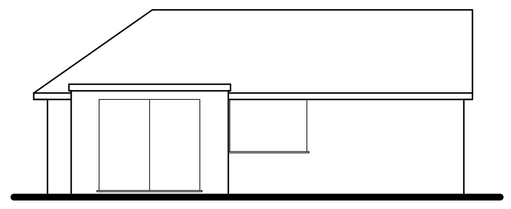

Existing Rear (North-West) Elevation

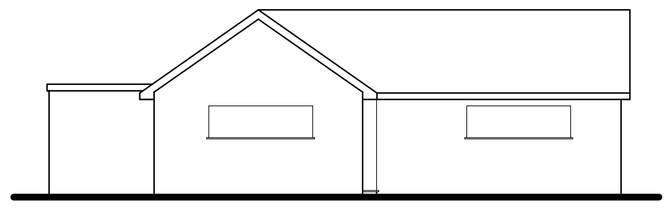

Existing Side (South-West) Elevation



SCALE 1:100

Tony Rogers
Building Consultants
Address: 40 Dawn Crescent, Upper Beeding
West Sussex, BN44 3WH
Telephone: 01903 815225 Fax: 01903 815225

Rev.	Date:	Revision Description:

Client: Mr & Mrs A Wilkins

Address: 9 Derwent Close
Sompting
West Sussex
BN15 9TW

Project: Proposed single storey rear extension

Scale: 1:50 1:100
Paper Size A1

Date: March 2020

Drawing No: 20/1407/01

Drawn By: AWR

Revision: