


West Elevation
1:100




North Elevation
1:100

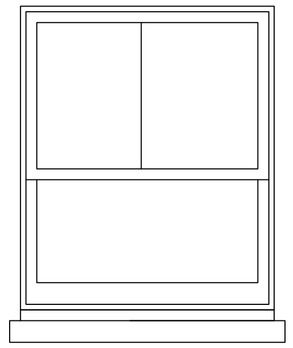


West Elevation
Existing Window
1:20




North Elevation
Existing Windows & Door
1:20

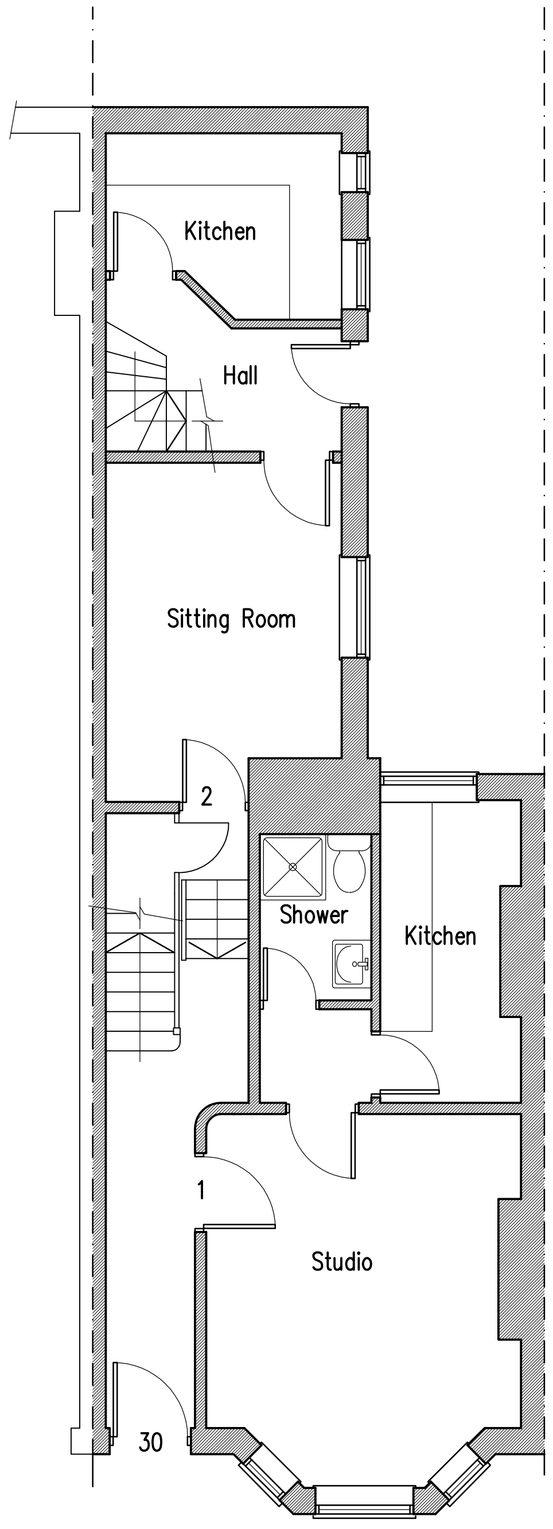


Ground Floor Plan
1:50

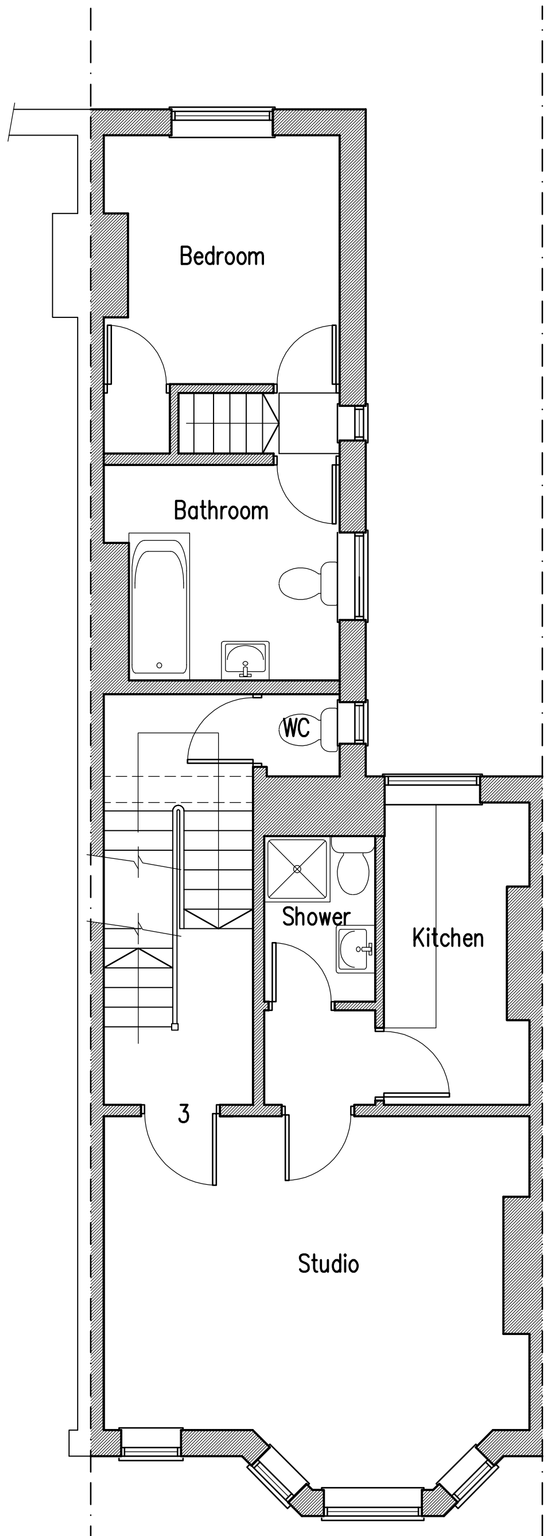


First Floor Plan
1:50

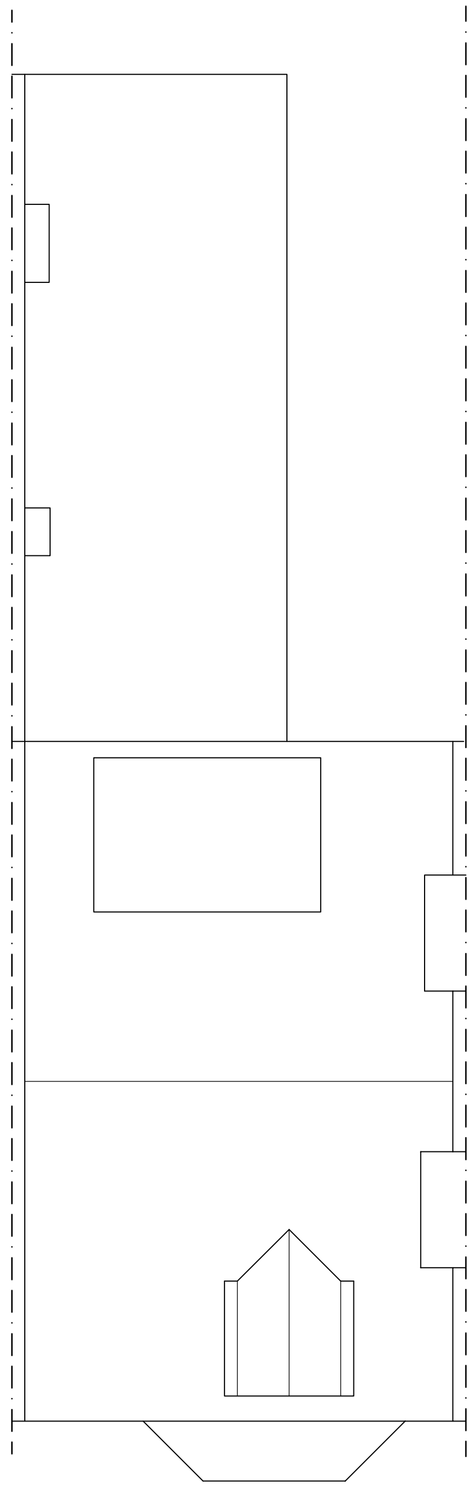

Roof Plan
1:50

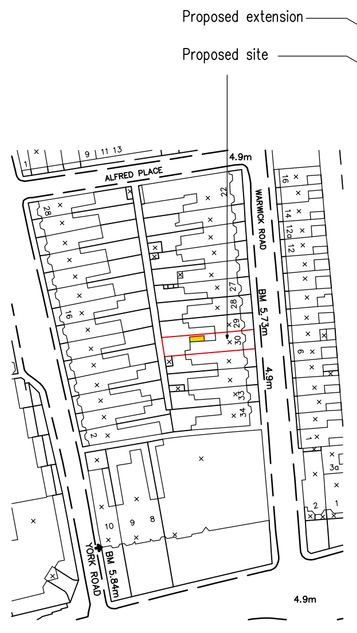

Location Plan
1:1250

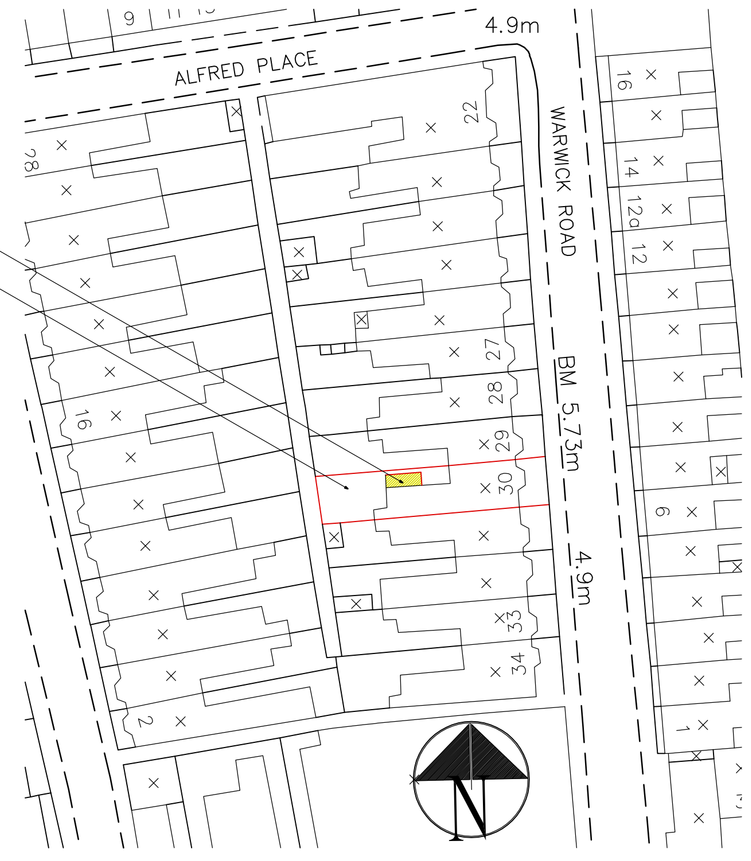

Block Plan
1:500

1m 2m 3m 4m 5m
1:50 Scale Bar

10m 20m 30m 40m
1:500 Scale Bar

1m 2m 3m 4m 5m
1:100 Scale Bar

10m 20m 30m 40m 50m
1:1250 Scale Bar

1m 2m 3m
1:20 Scale Bar

D	March 24	Amended to planners comments
C	March 24	Planning App – 2024
B	Oct 2018	Amended to planning consultants comments
A	Oct 2018	Amended to planning consultants comments

Project:
30 Warwick Road
Worthing

Drawing title:
Floor Plans & Elevations
As Existing

Block & Location Plans

Client:
Geneva Investment Group

Copyright of:
Clive Voller Associates
Chartered Building Surveyors
15 Station Road
Burgess Hill
West Sussex
RH15 9DE
Tel: 01444 871010
Fax: 01444 870099
Web: www.clivevoller.com

Scale:
1:50, 1:500, 1:1250 @ A1

Date:
Nov 2015

Drawn:

Drg. No. 3817-10

Rev'n D