

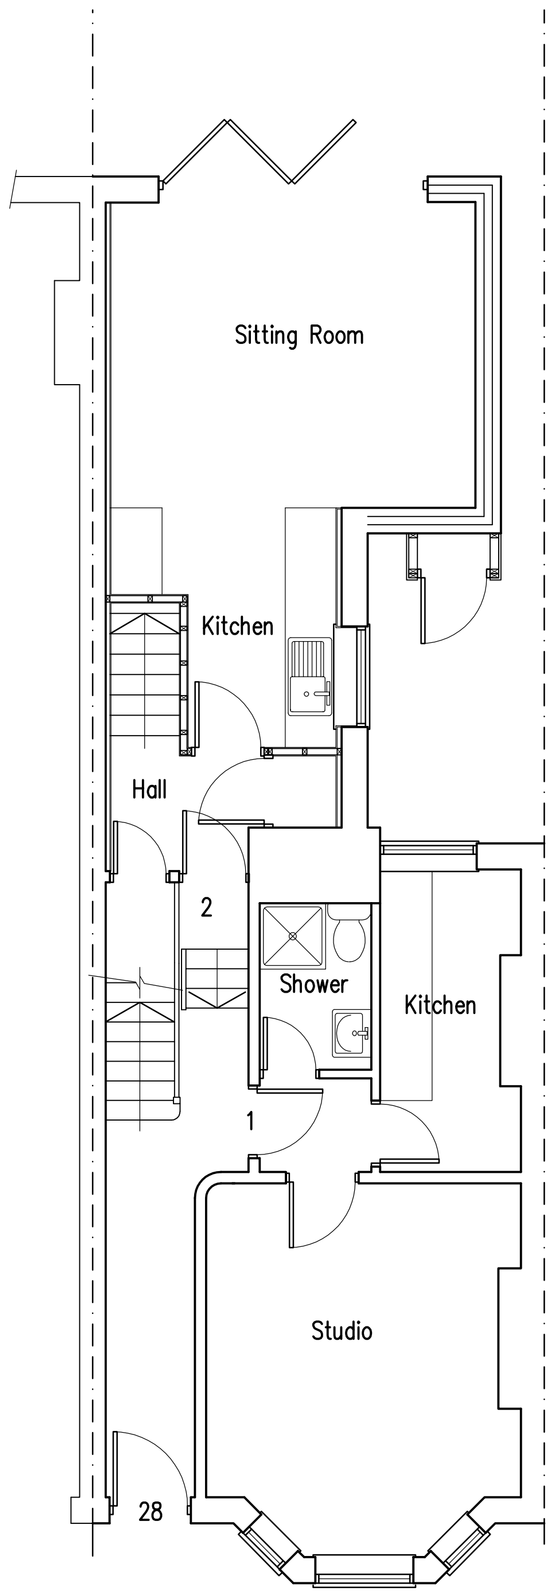



Ground Floor Plan

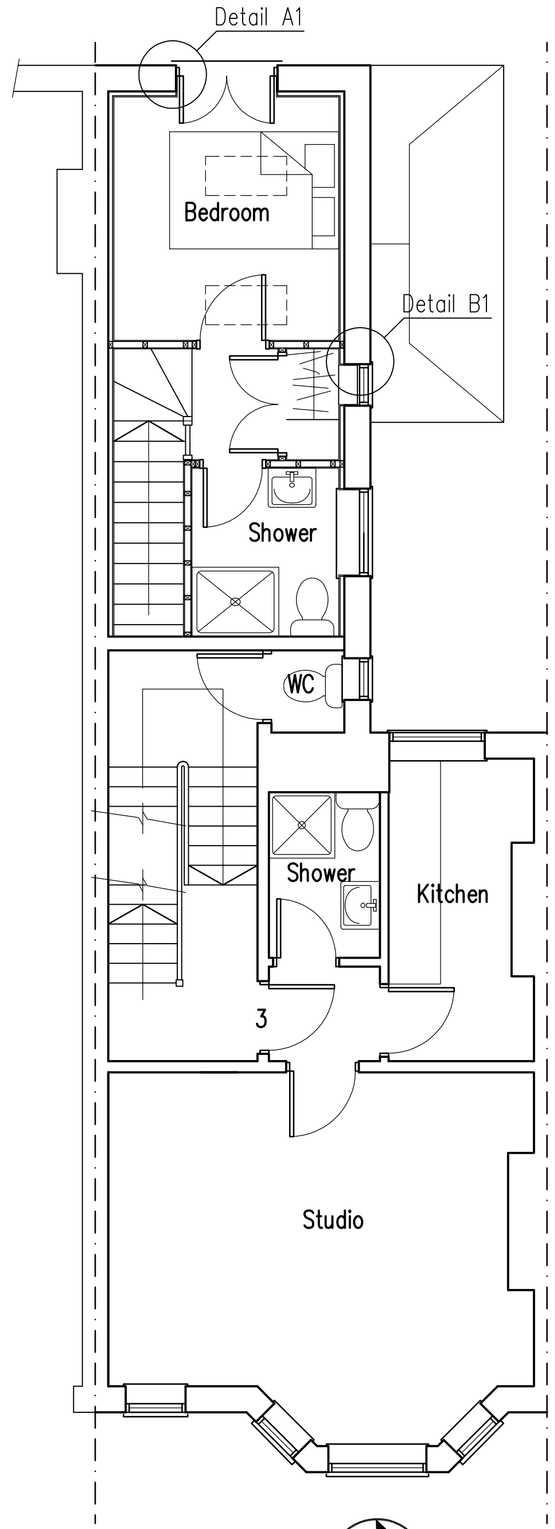

First Floor Plan

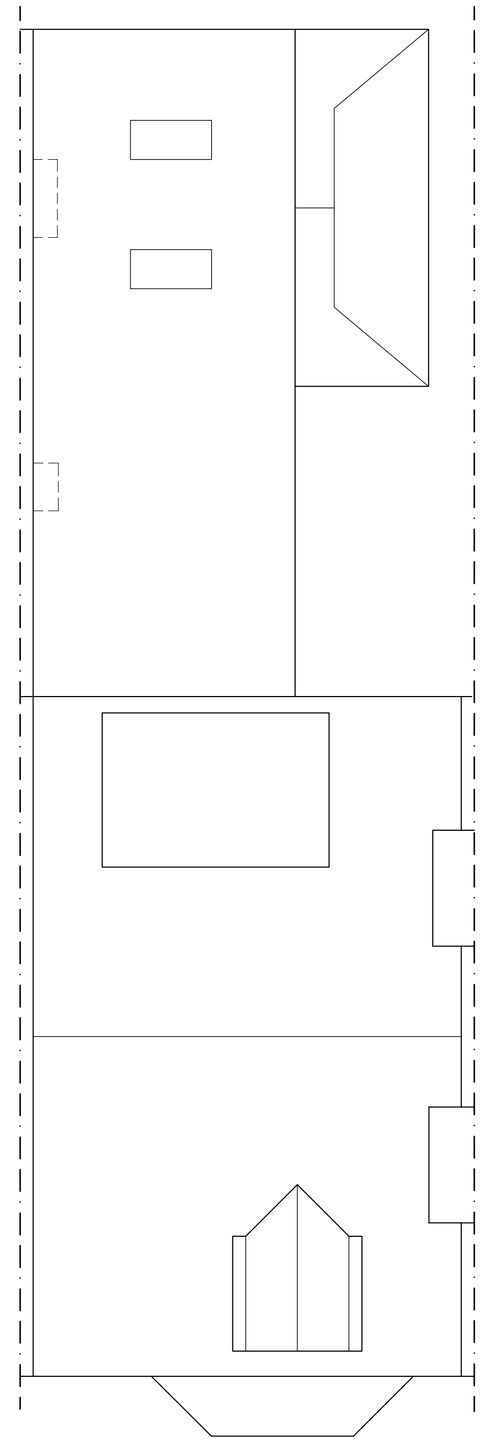

Roof Plan

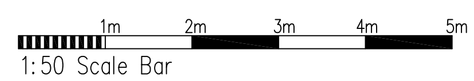

1:50 Scale Bar

B	March 2024	Amended to planners comments
A	Oct 2018	Amended to planning consultants comments

Project:
Flat 2
30 Warwick Road
Worthing

Drawing title:
Floor Plans
As Proposed

Client:
Geneva Investment Group

Copyright of:
Clive Voller Associates
Chartered Building Surveyors
15 Station Road
Burgess Hill
West Sussex
RH15 9DE
Tel: 01444 871010
Fax: 01444 870099
Web: www.clivevoller.com
RICS

Scale:
1:50 @ A1

Date:
September 2018

Drawn:

Drg. No.
3817-200

Rev'n
B