
REVISIONS:
REV: DATE: BY: RVW:

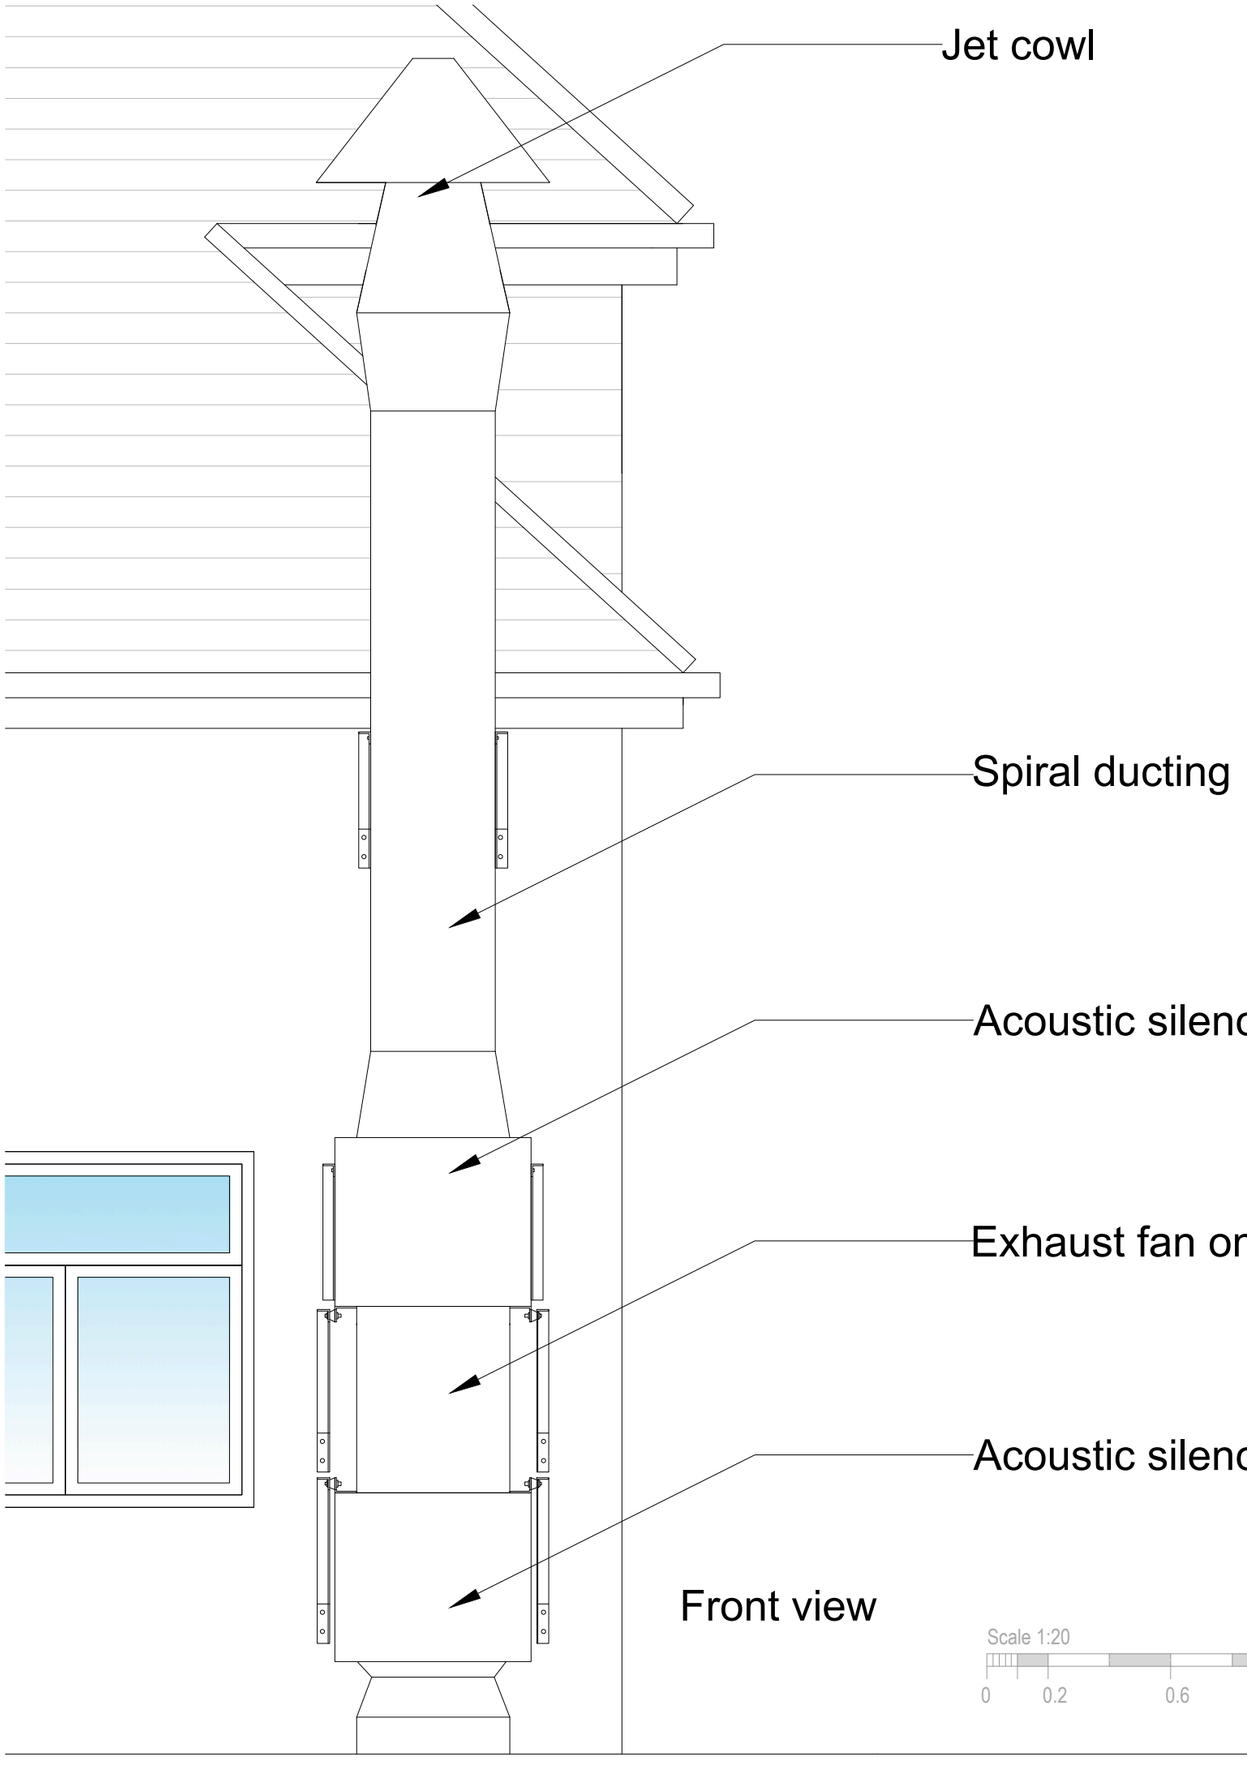

Front view

Scale 1:20

0 0.2 0.6 1m





Wang Dao Architecture

Mocatta House
Trafalgar Square
Brighton, BN1 4DU
United Kingdom

T +44 (0)1273 443845
E info@wangdaoarch.com
W www.wangdaoarch.com

CLIENT
Mr Xian

This drawing is for Planning Permission purpose only.
All dimensions to be confirmed on site.

© This drawing is the sole copyright of Wang Dao Architecture Ltd.

Any discrepancies between this drawing & other information shall be reported to the Architect.
MODIFICATIONS to be made solely on ORIGINAL MAGNETIC MEDIA.

PROJECT
1 Littlehampton Road
Worthing
BN13 1PY

TITLE
Kitchen extraction system
As existing

STATUS
Planning

DATE
March 2024

SCALE @ A3
1:20

DRAWN BY
Edward

REVIEWED BY

DRAWING NUMBER
WDA PL2 20

CTB file:
XREF'S:
LTscale: