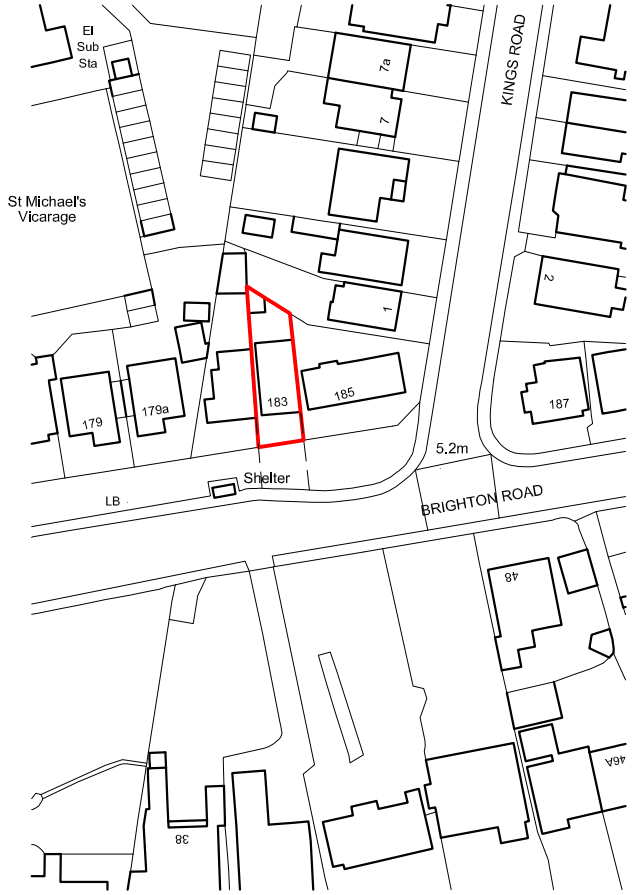

Site Plan 1:1250

0 5.0 10.0 25.0 50.0

Scale in metres

N

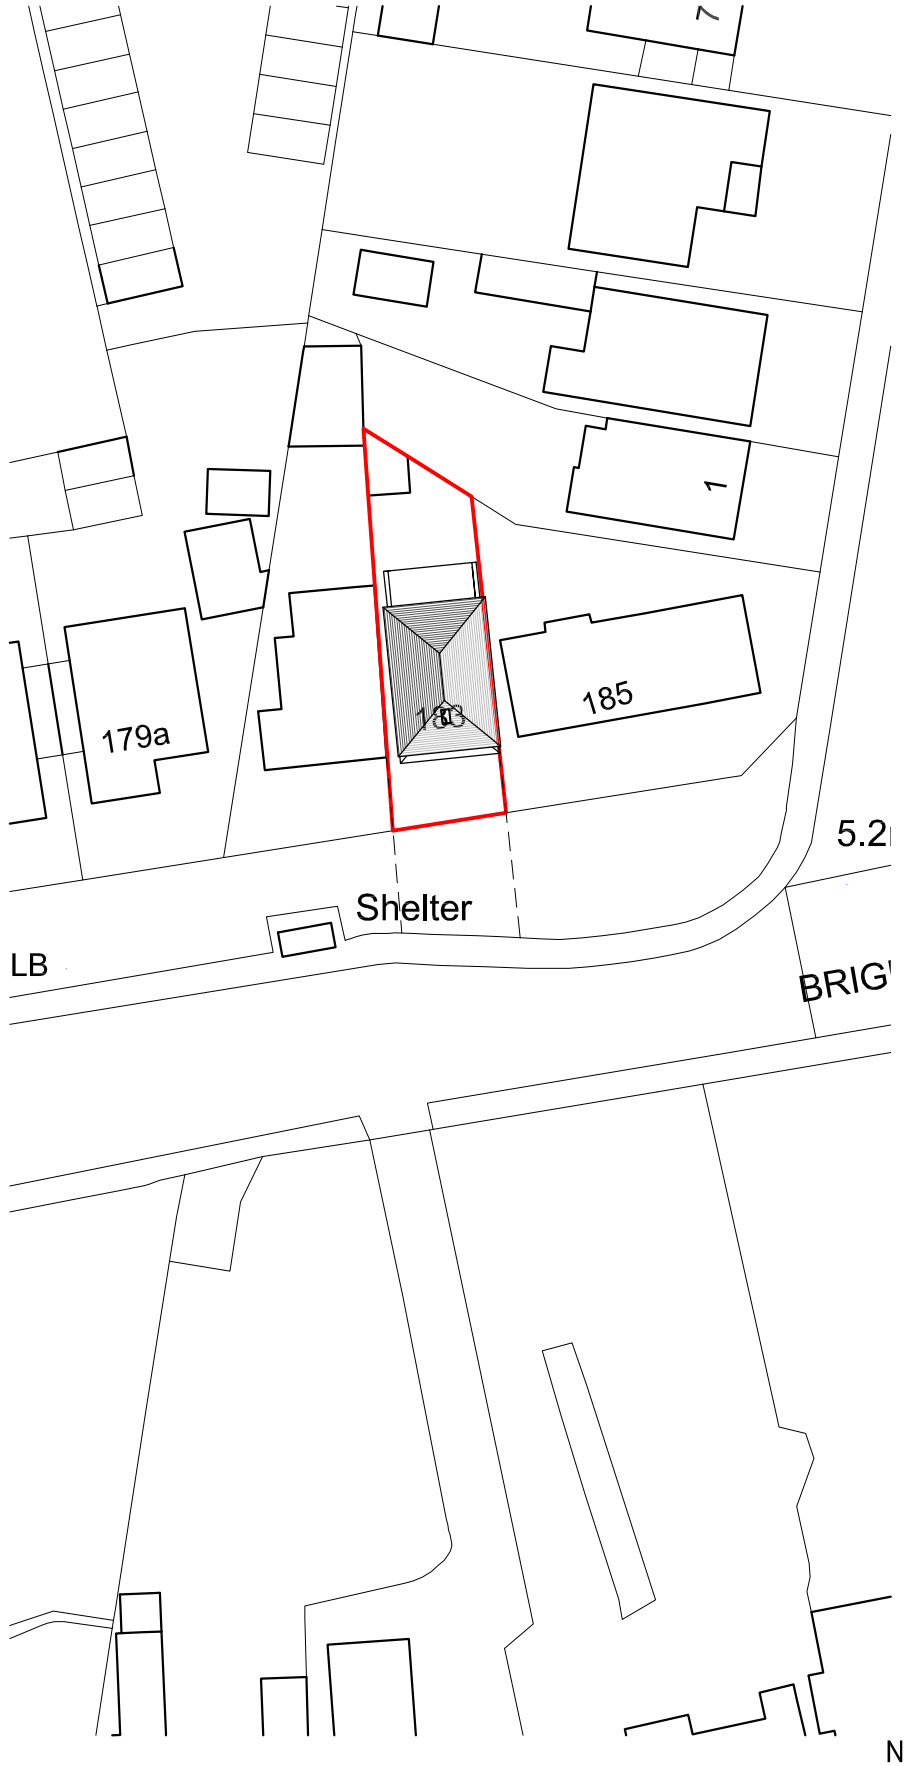

Block Plan 1:500

0 5.0 10.0 25.0 50.0

Scale in metres

N

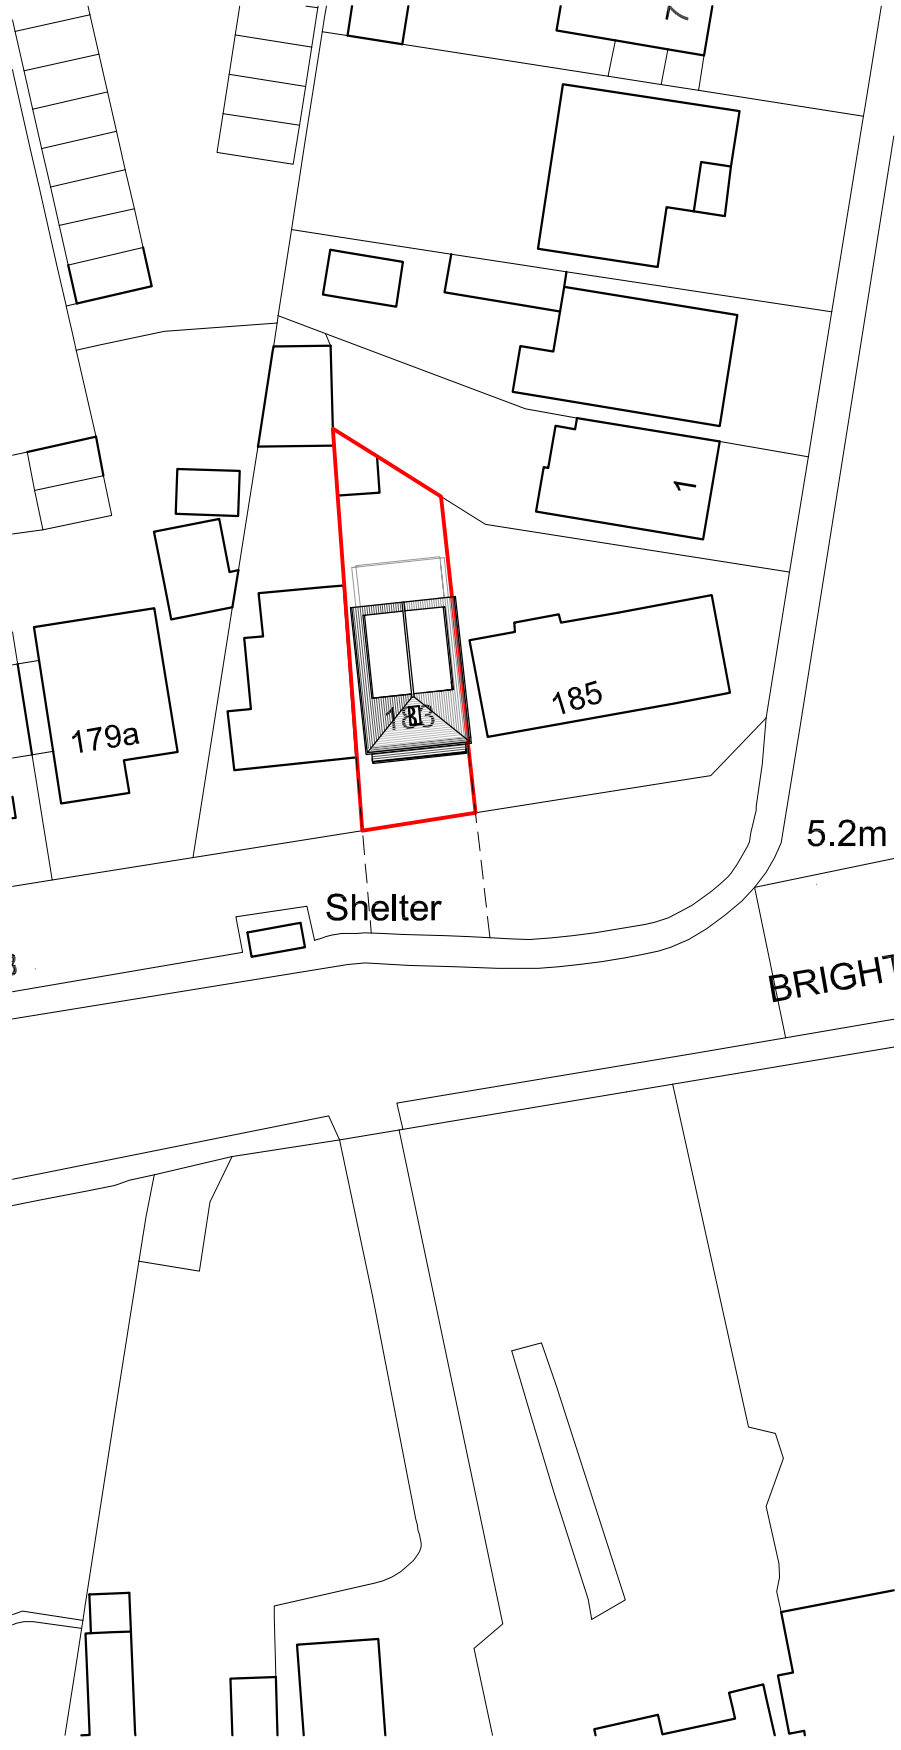

Proposed Block Plan 1:500

Do Not Scale. All dimensions and conditions are to be checked on site prior to preparing drawings or commencing any work. All goods, materials and workmanship to conform with current building regulations, BSS and COP's.
© This drawing is the property of Lewis McMillan Architects and protected by the Copyright, Designs and Patents Act, 1988

date	revision	notes

Lewis McMillan Architects

W: www.lewismcmillanarchitects.co.uk
T: 01273 327424
E: info@lm-arch.co.uk

project:	Loft Conversion & House Refurbishment
location:	183 Brighton Road Lancing BN15 8JB
client:	L Quincey
drawing:	Site Plan and Block Plan

scale:	1:500, 1:1250	page:	A3
drawn:	CL	checked:	CL
date:	drawing:		rev:
28.02.24	24-200-10		A