
19 Mill Lane Shoreham-By-Sea, BN43 5NA
Proposed 1 Storey Extension

Scale 1:50 at A3

Proposed South East Side Elevation

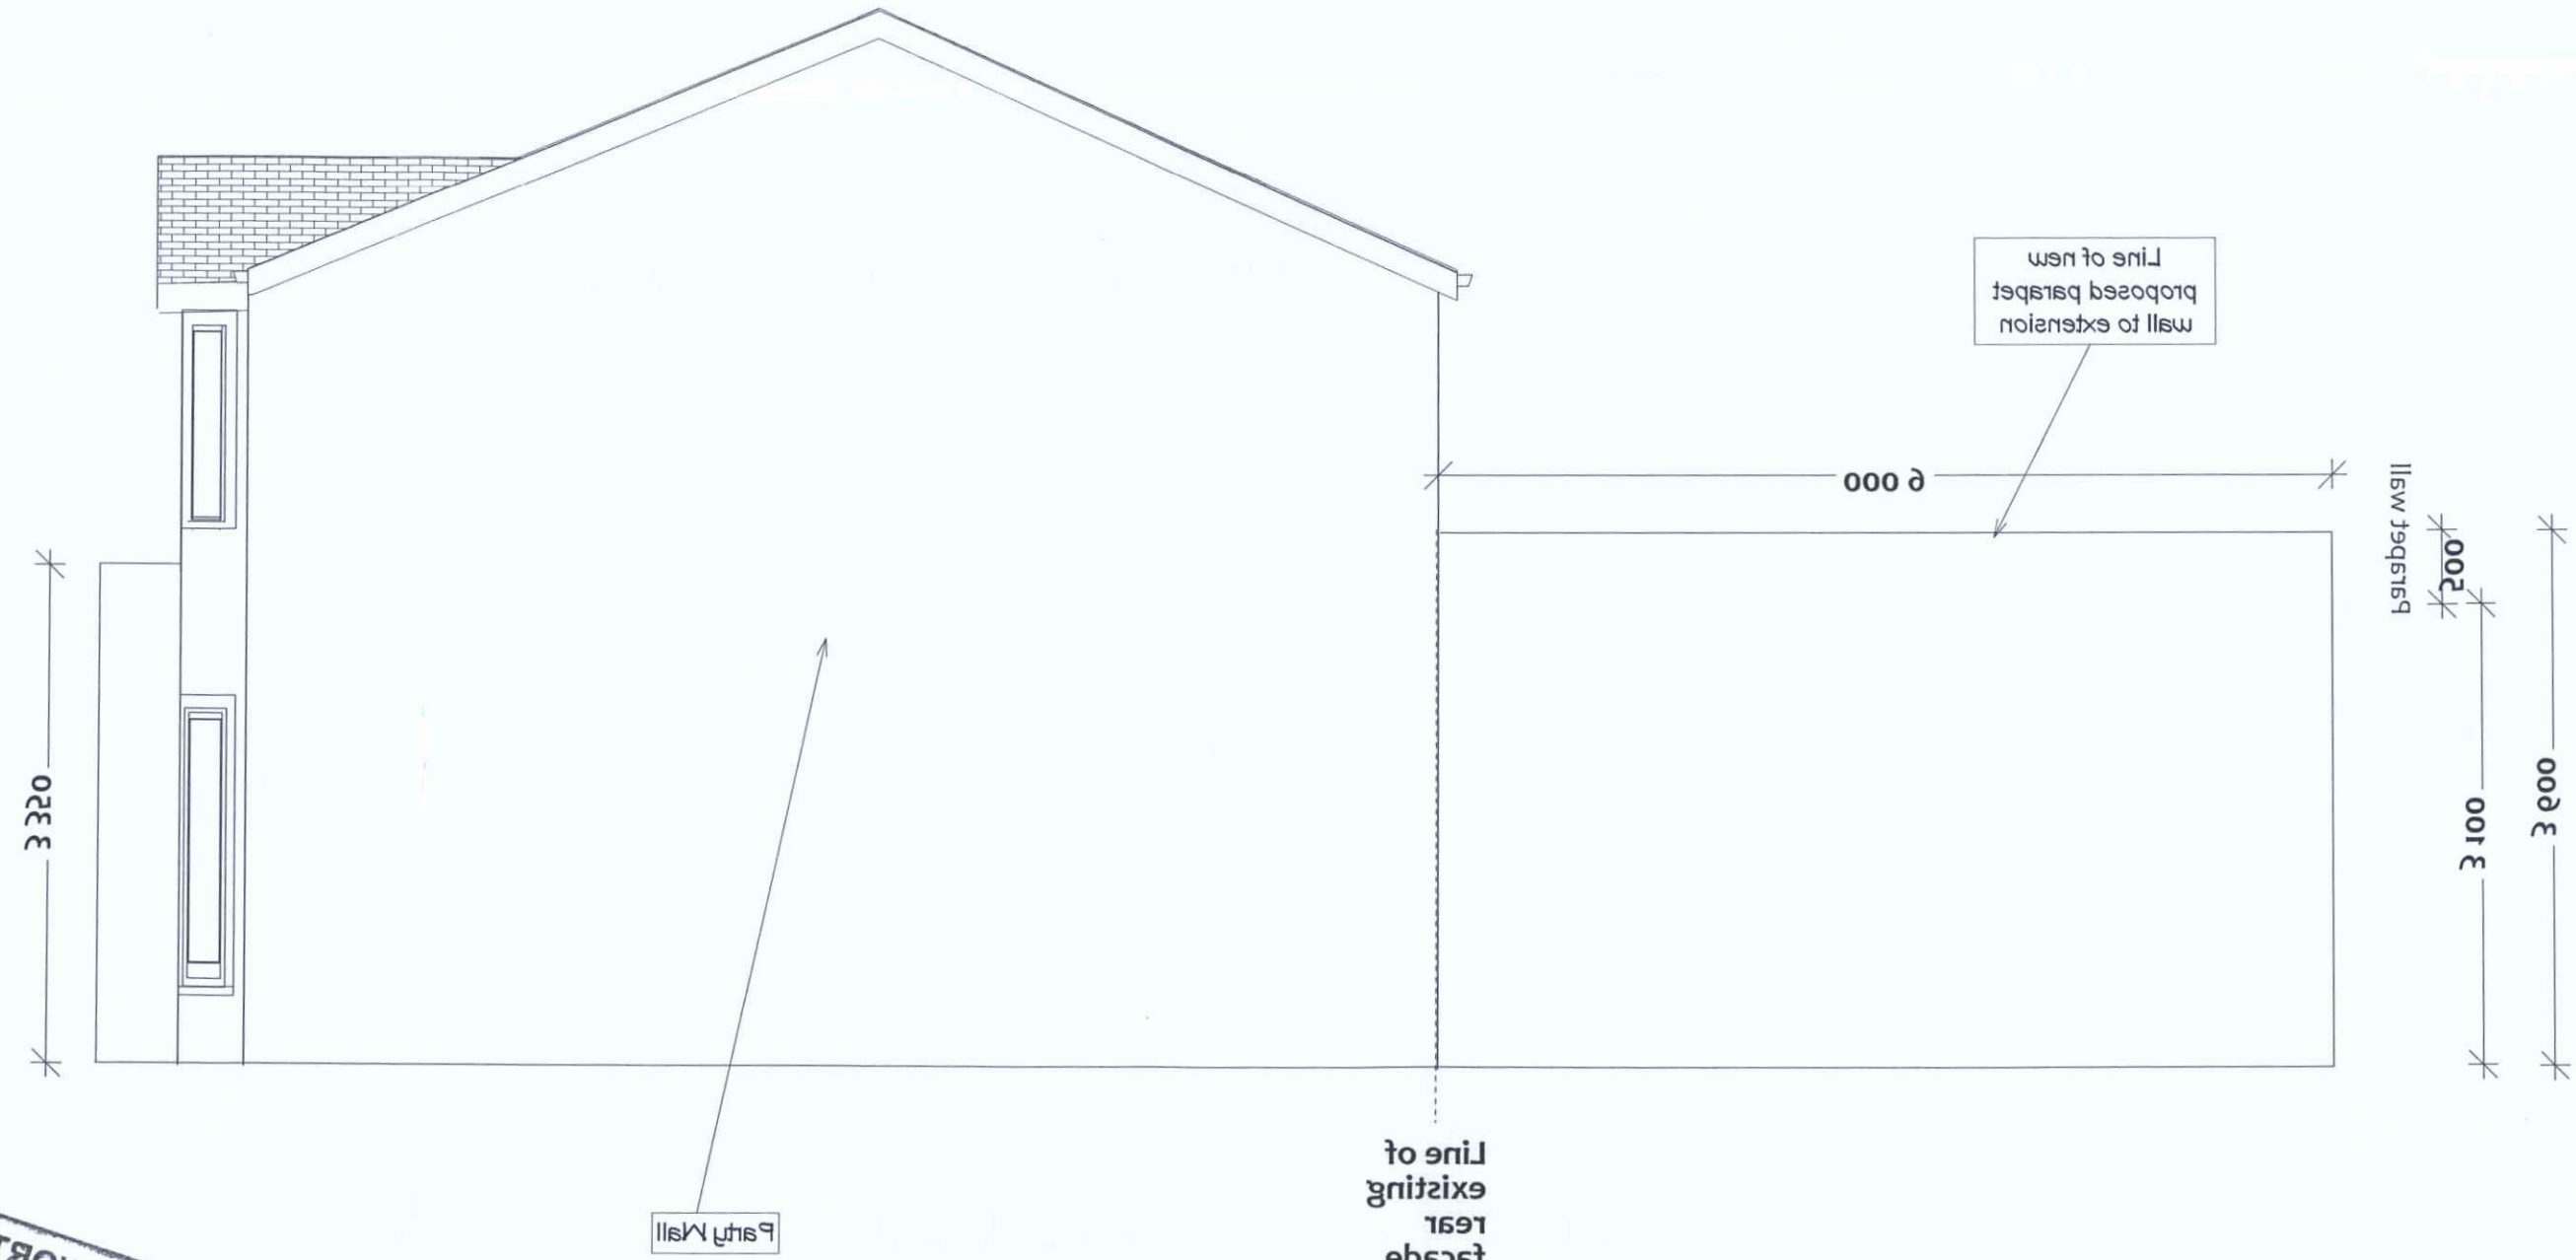

ADUR & WORTHING
PLANNING SERVICES

PLAN	AWDM/ 0121/16
DATE VALID	11 FEB 2016