
19 Mill Lane Shoreham-By-Sea, BN43 5NA
Proposed 1 Storey Extension

Scale 1:50 at A3

Proposed North West Side Elevation

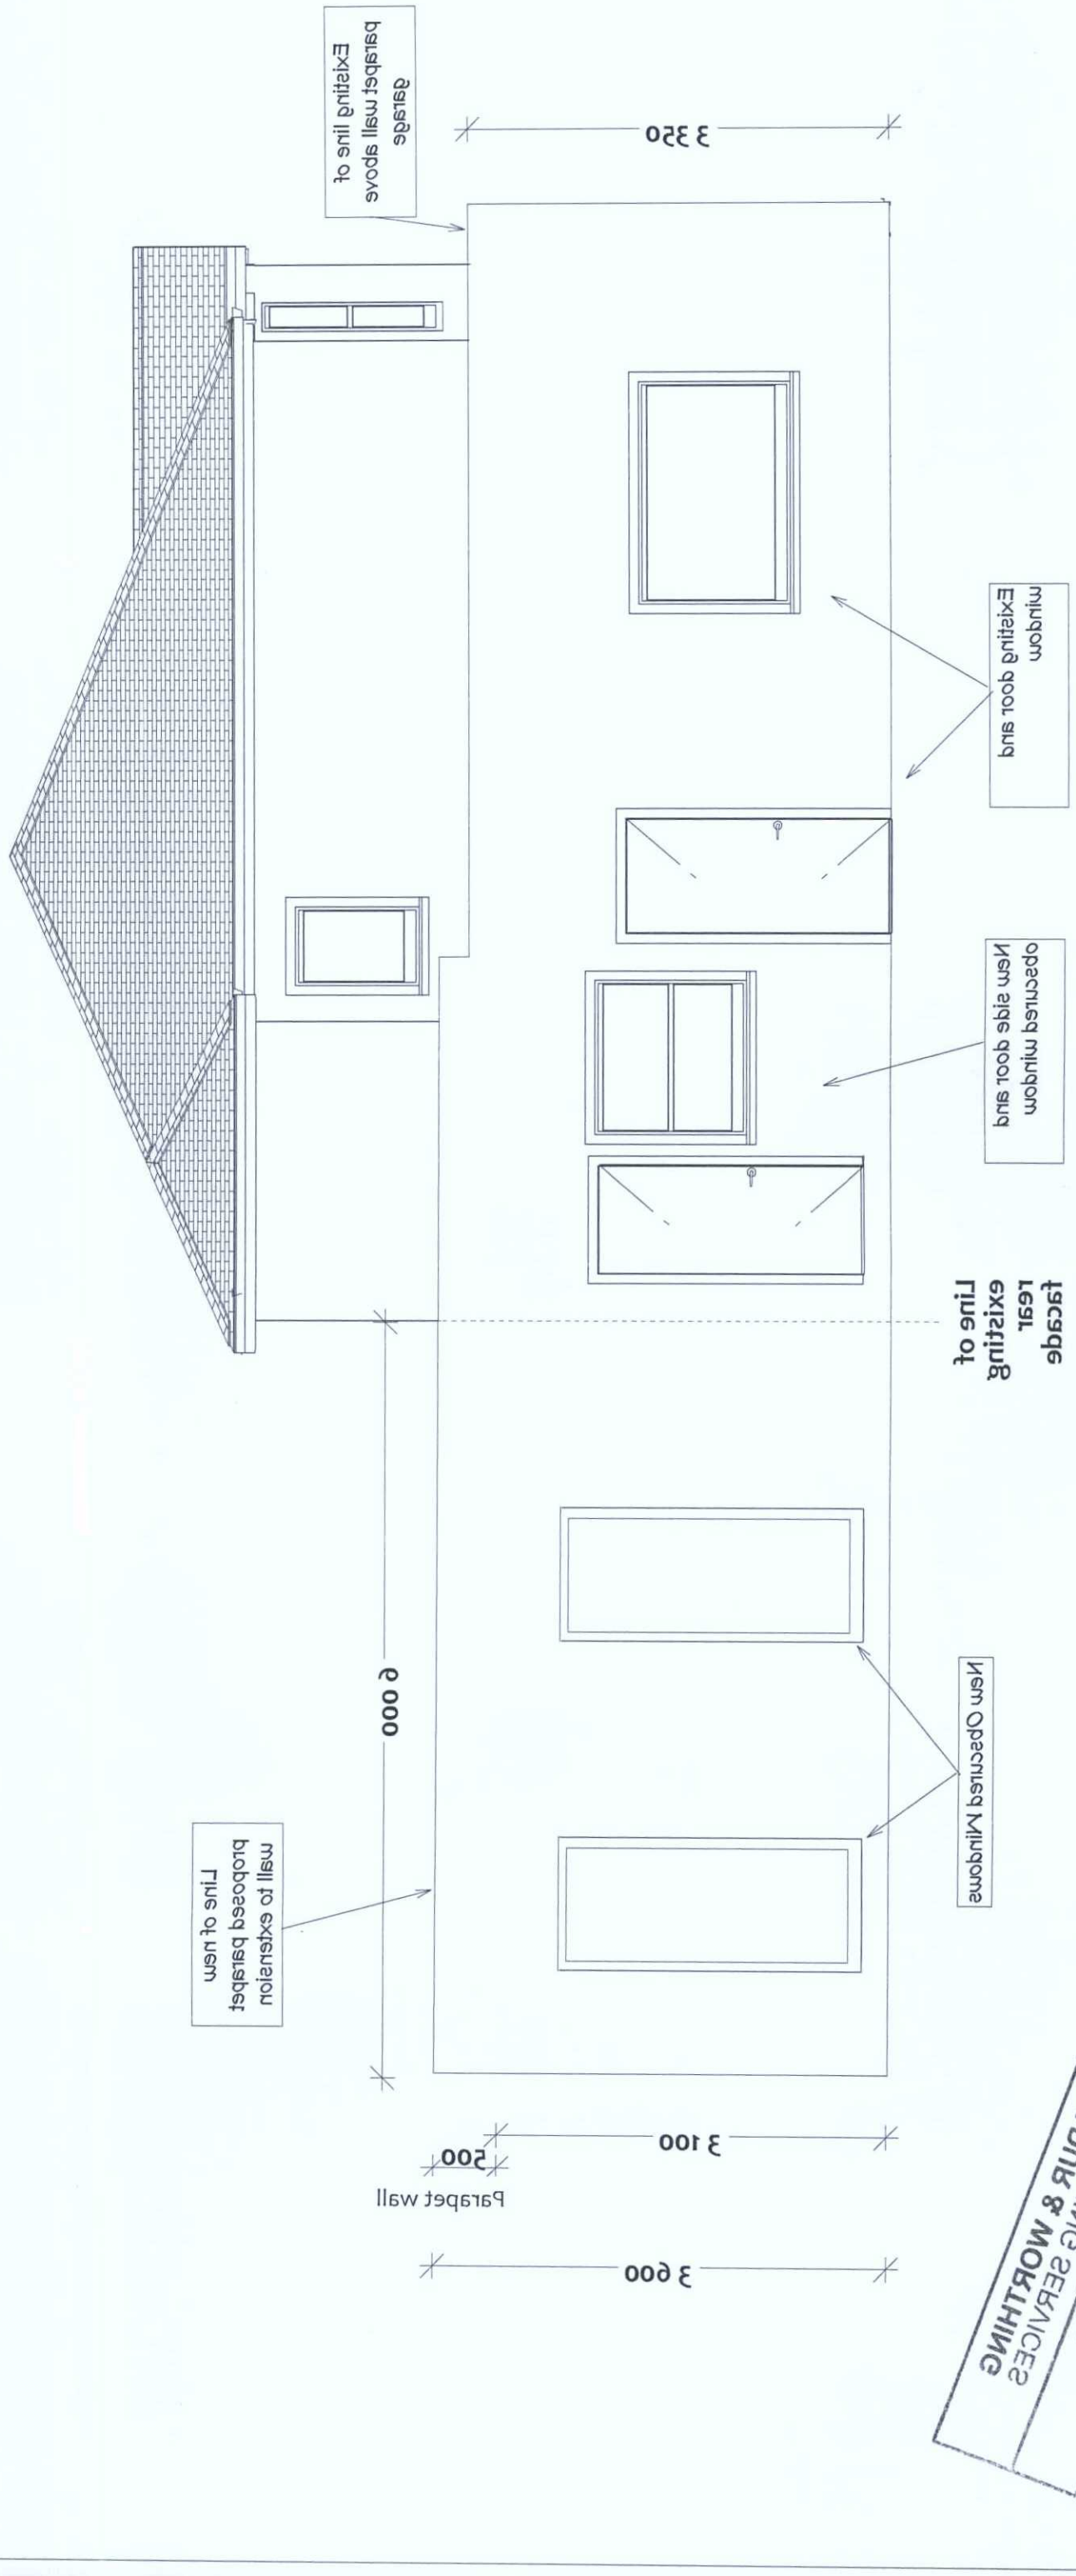

ADUR & WORTHING PLANNING SERVICES
PLAN AWDM/0252/16
DATE VALID 11 FEB 2016