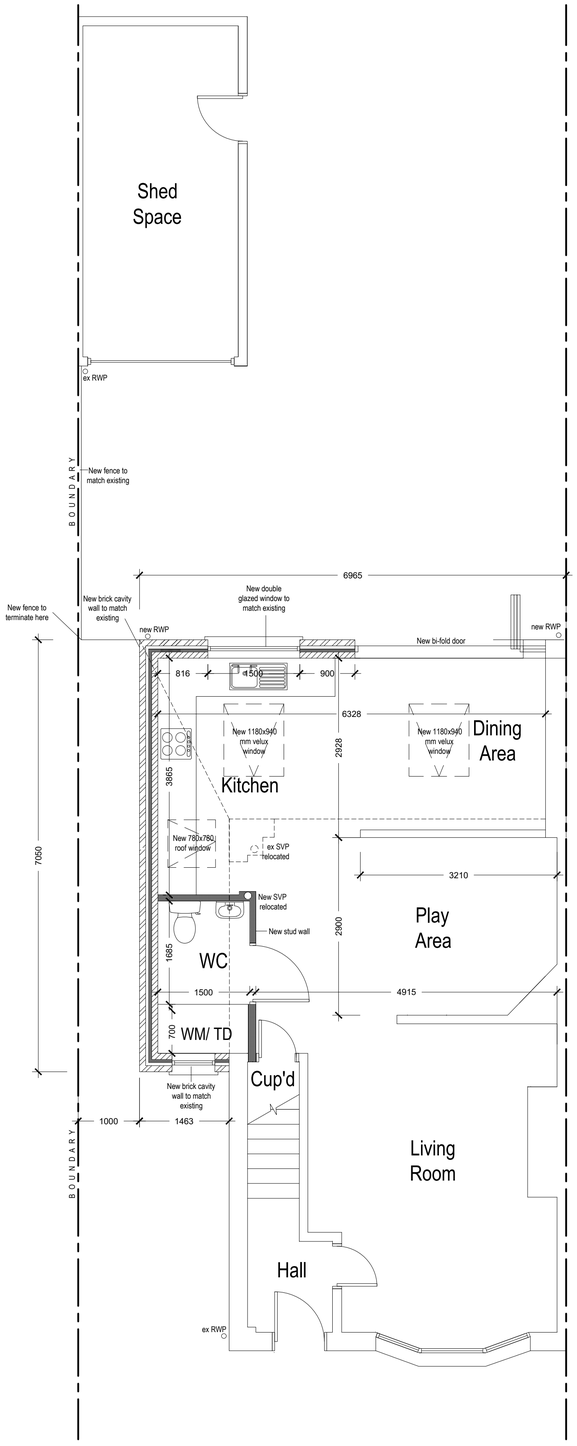

Proposed Ground Floor Plan
Scale 1:50

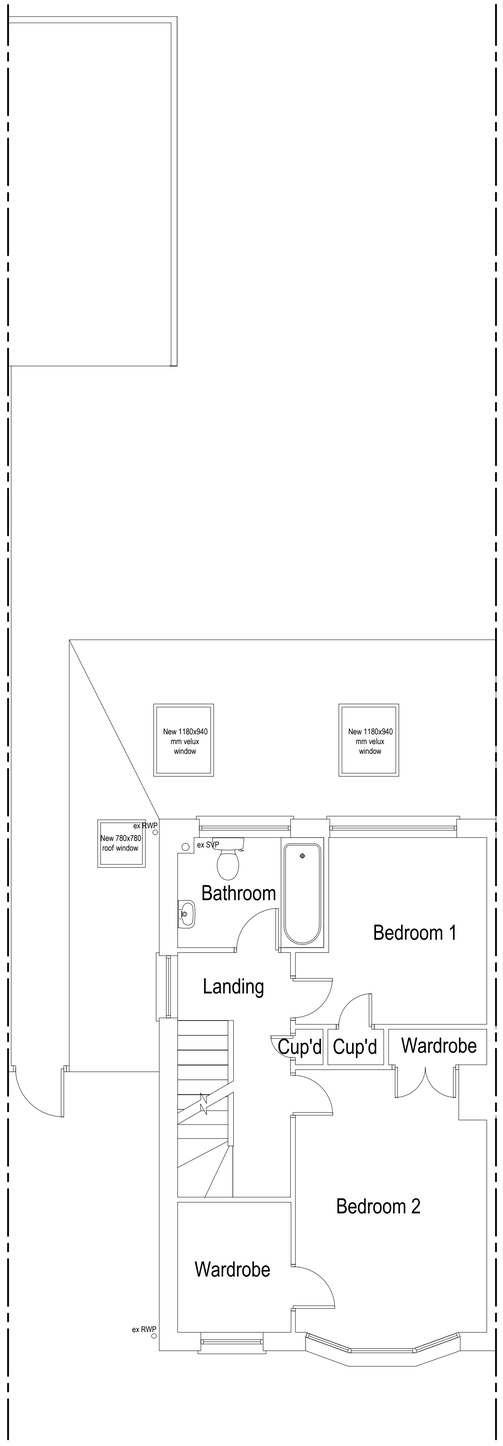

Proposed First Floor Plan
Scale 1:50

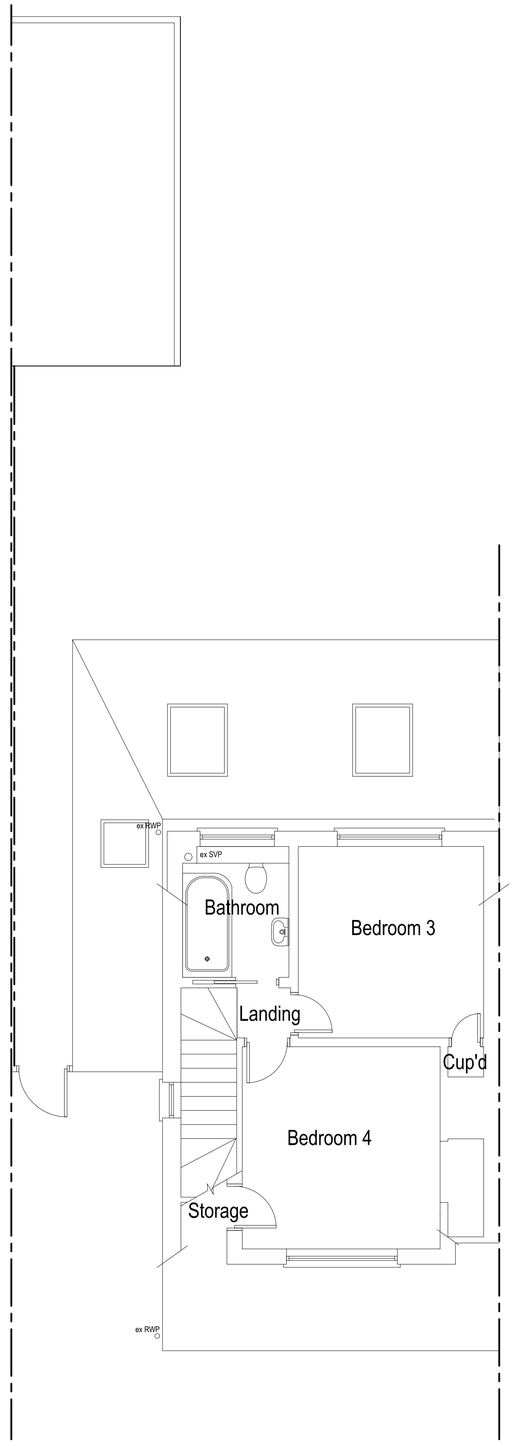

Proposed Second Floor Plan
Scale 1:50

0 5 metres

Arkiplan
74 Cardiff Road, CF15 7QE • Enquiries@ArkiPlan.co.uk

Site	90 Greenacres, Shoreham-by-Sea BN43 5XL	Date	09.03.2022
		Sheet	22-0276 D04 Rev B
		Job	New Extension
		Scale	As Shown@A1
		Title	As Shown