

South Elevation

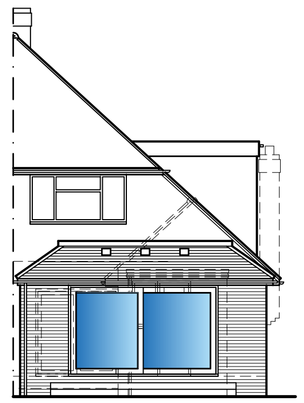

West Elevation

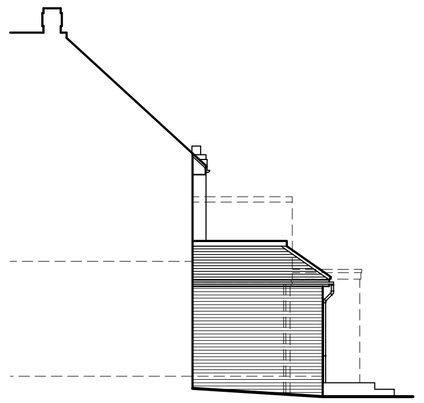

NorthElevation

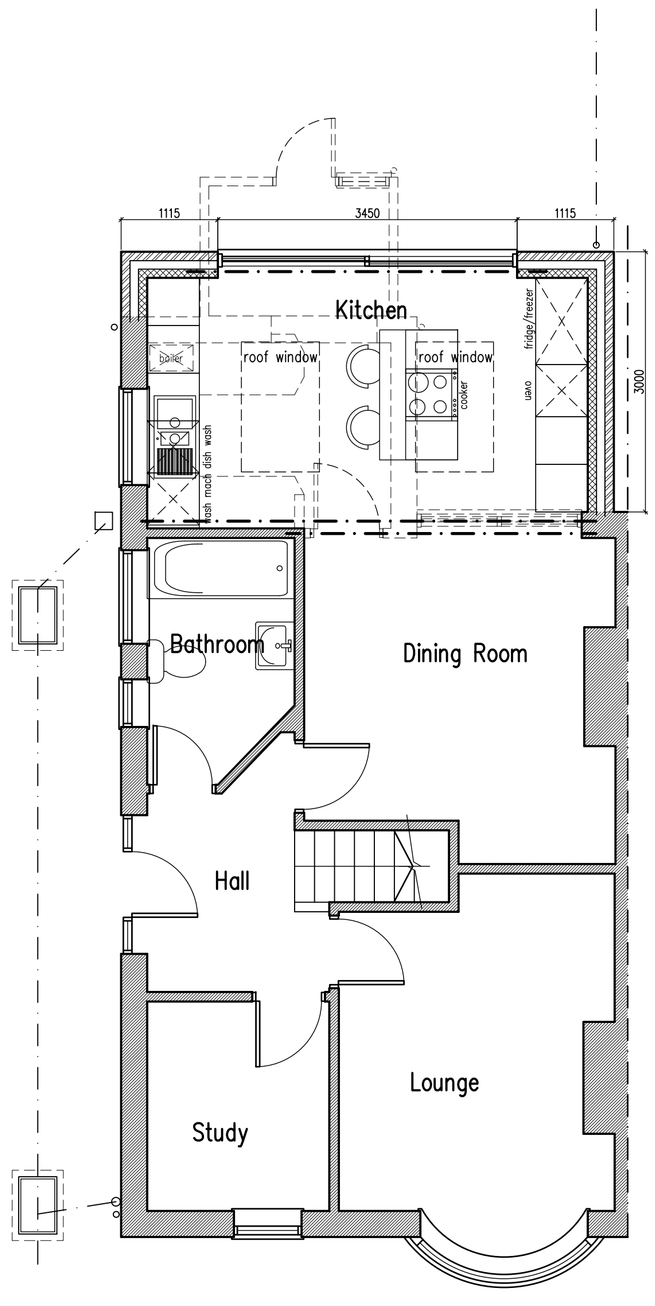

Ground Floor Plan

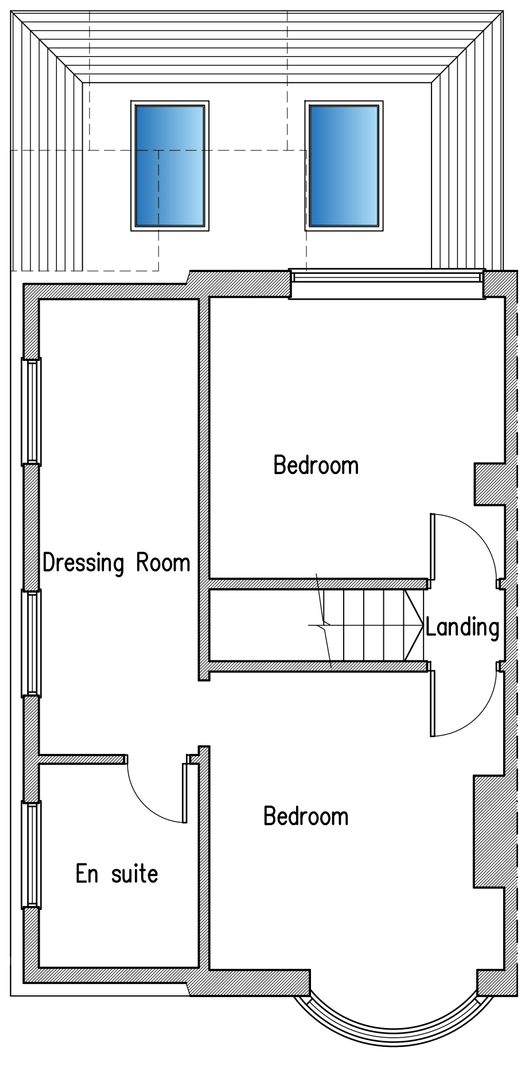

First Floor Plan

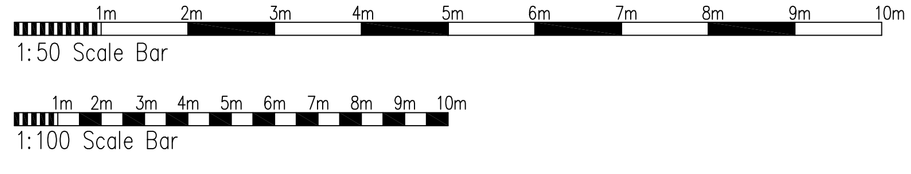

A	11.07.19	Extension reduced in depth to suit planners comments

Proposed Single Storey Rear Extension At: 35 Upper Kingston Lane, Shoreham-By-Sea, West Sussex

rja Planning & Building Consultants Ltd.
1st Floor
10 High Street
Shoreham-By-Sea
West Sussex BN43 5DA
t: 01273 467297 mob: 07971 375739
e: rex@rjapbc.co.uk web: www.rjapbc.co.uk

Chartered Institute of Architectural Technologists

PROJECT: 35 Upper Kingston Lane, Shoreham-By-Sea, West Sussex

DRAWING TITLE: Proposed Floor Plans & Elevations

CLIENT: Mr Render & Ms Marshall

DWG NO: 19743-02

REVISION: A

SCALE: 1:50, 1:100 @ A1

DATE: 07.06.19

DRAWN: rex