

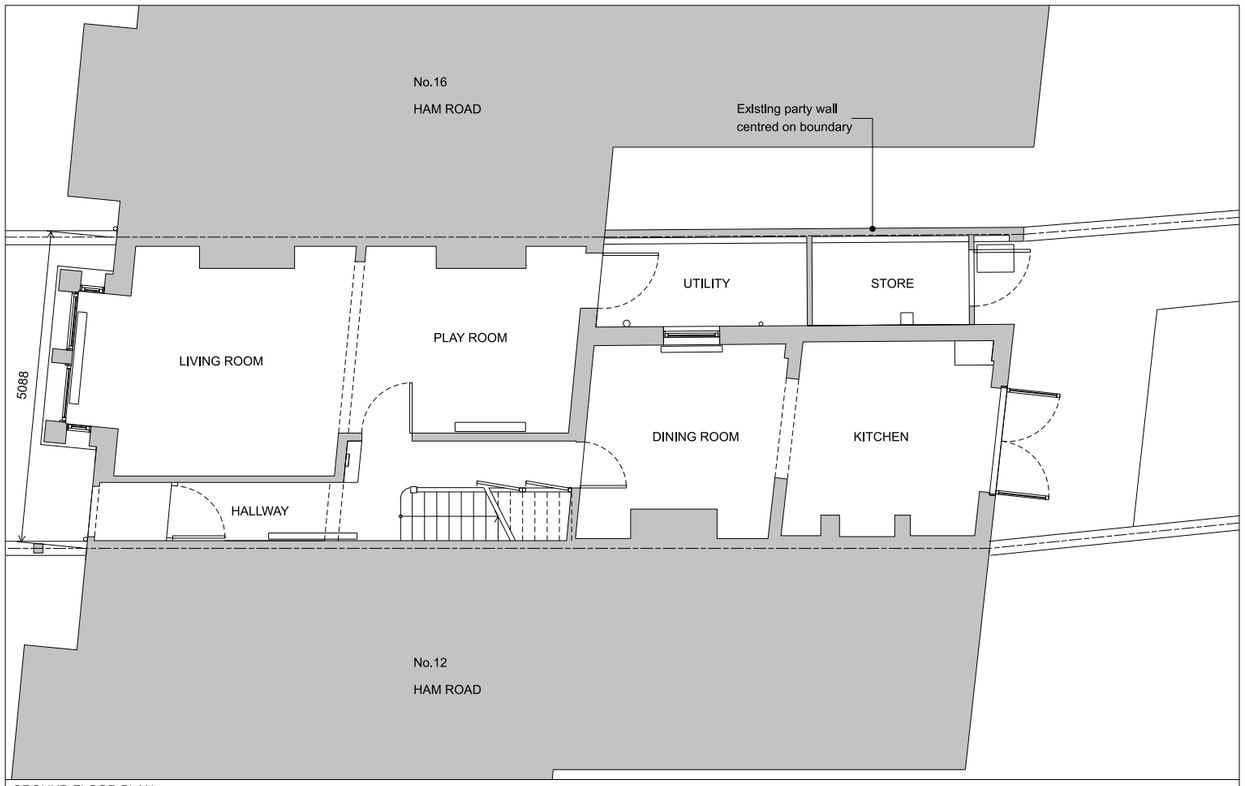



GROUND FLOOR PLAN

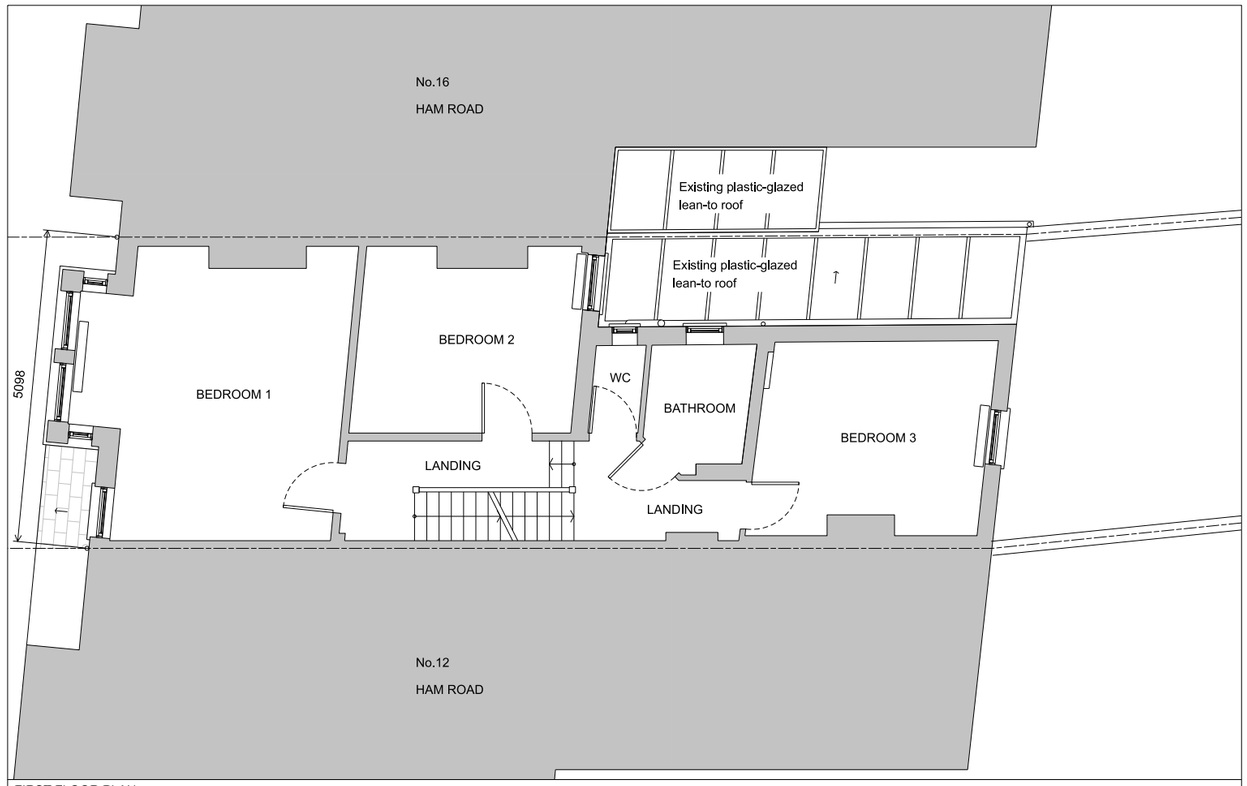

FIRST FLOOR PLAN

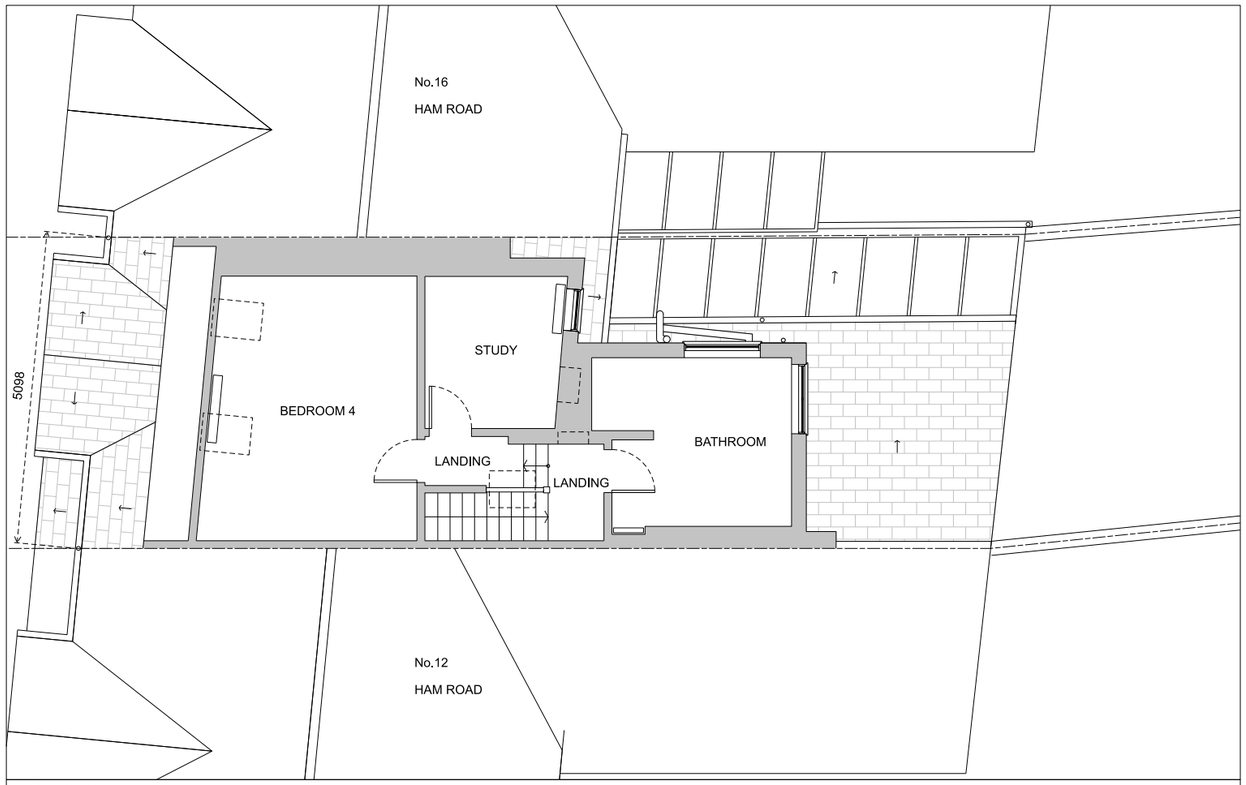

SECOND FLOOR PLAN

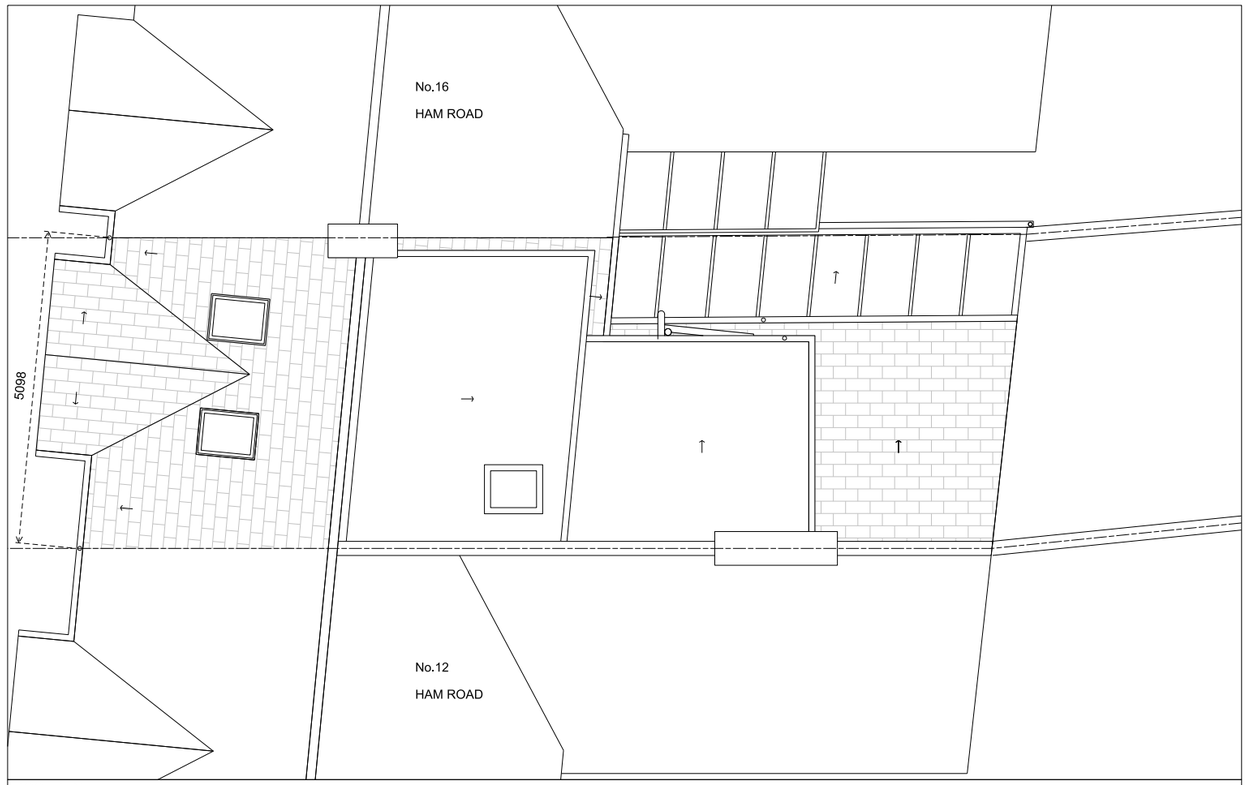

ROOF PLAN

Rev:

N

0m 1 2 3 4 5

Notes: Unless stated otherwise, all dimensions are in millimetres. All dimensions to be checked and confirmed on site by contractor and as such are to be his responsibility. Any errors, omissions or discrepancies on this drawing are to be reported to the architect.

JOE WRIGHT ARCHITECTS

i: www.joewrightarchitects.co.uk e: info@joewrightarchitects.co.uk

Project: 14 Ham Road, Worthing, BN11 2QX Rear return/infill extension and refurbishment of rear ground floor	Scale: 1:100 @ A3	Date: 07.02.24
Drawing Title: Existing Drawings Plans	Drwg No: 2311-01_PL_002	Rev: /