

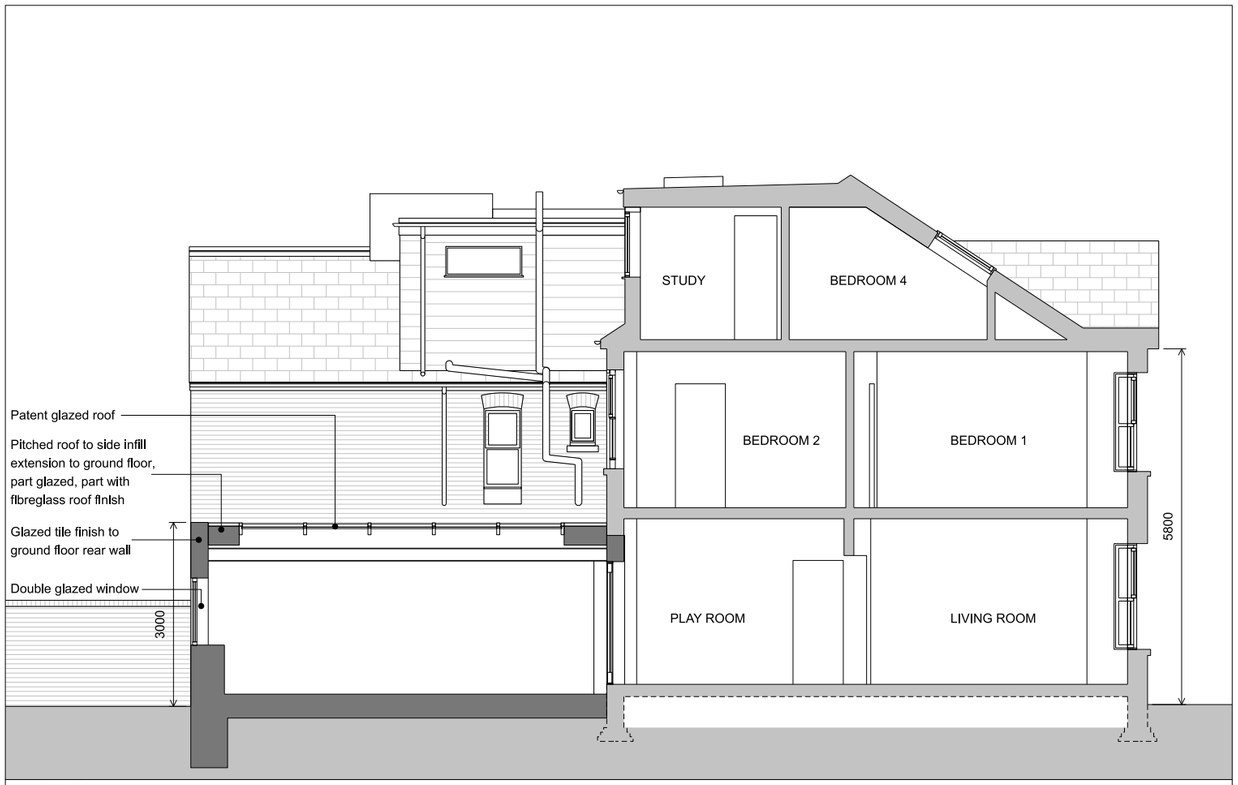



SECTION BB

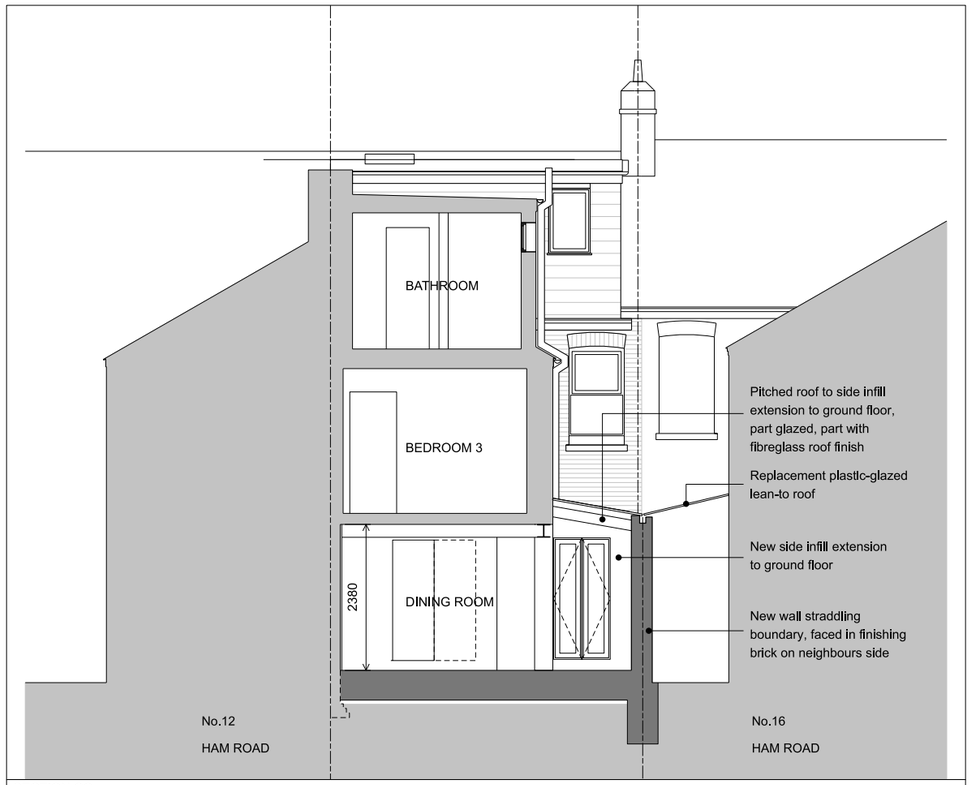

SECTION CC

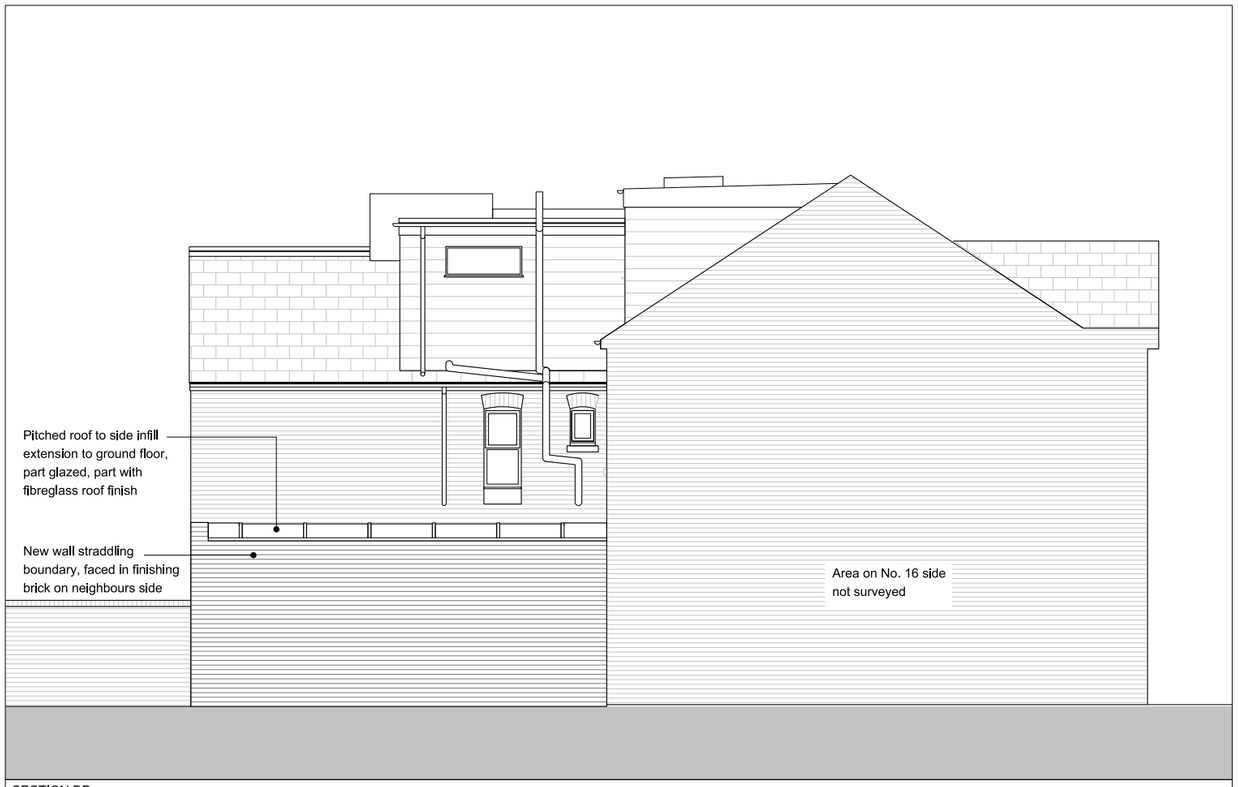

SECTION DD

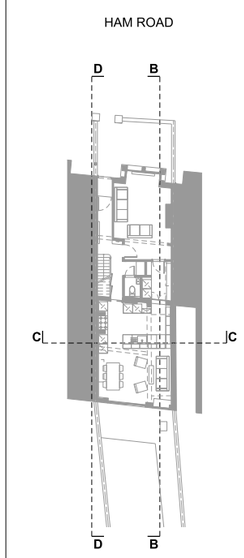

KEY PLAN



Rev:

Notes: Unless stated otherwise, all dimensions are in millimetres. All dimensions to be checked and confirmed on site by contractor and as such are to be his responsibility. Any errors, omissions or discrepancies on this drawing are to be reported to the architect.

0m 1 2 3 4 5

JOE WRIGHT ARCHITECTS

t: www.joewrightarchitects.co.uk e: info@joewrightarchitects.co.uk

Project: 14 Ham Road, Worthing, BN11 2QX
Rear return/infill extension and refurbishment of rear ground floor

Scale: 1:100 @ A3

Date: 20.03.24

Drawing Title: Proposed Drawings
Sections

Drwg No: 2311-01_PL_104

Rev: A