


COPYRIGHT. THIS DRAWING REMAINS THE PROPERTY OF REHAU LTD. AND SHOULD NOT BE REPRODUCED WITHOUT WRITTEN PERMISSION FROM REHAU LTD.

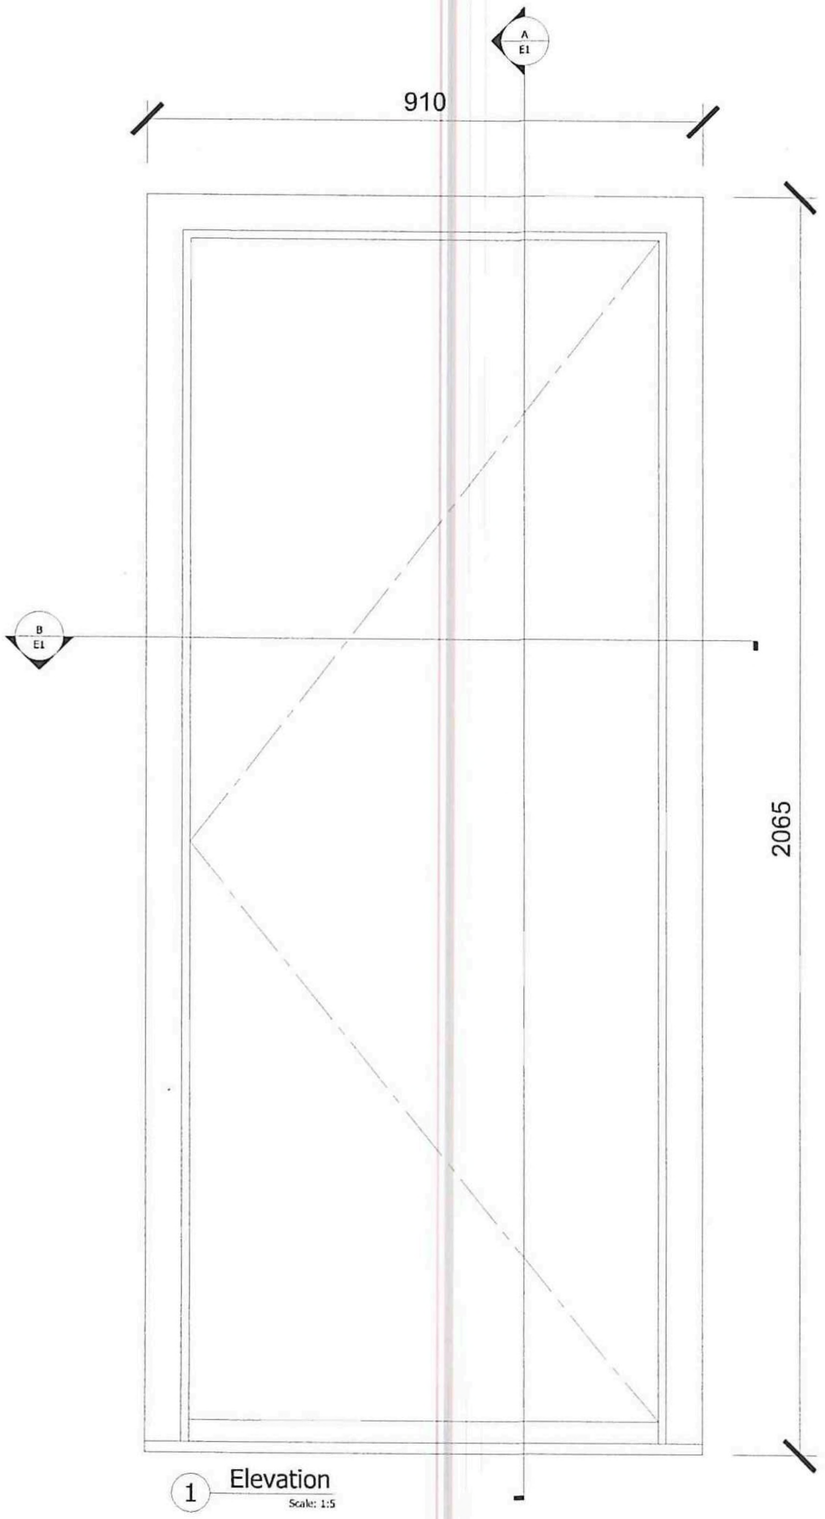

1 Elevation
Scale: 1:5

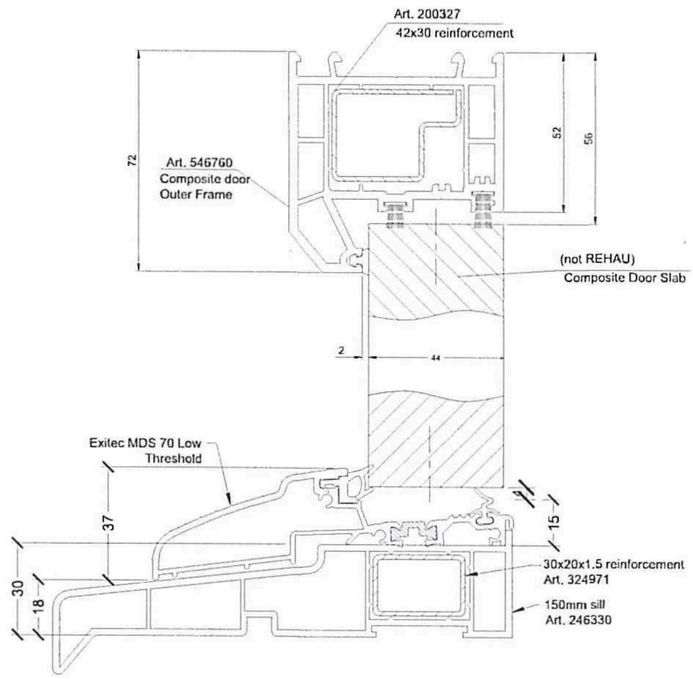

A Section
Scale: 1:1

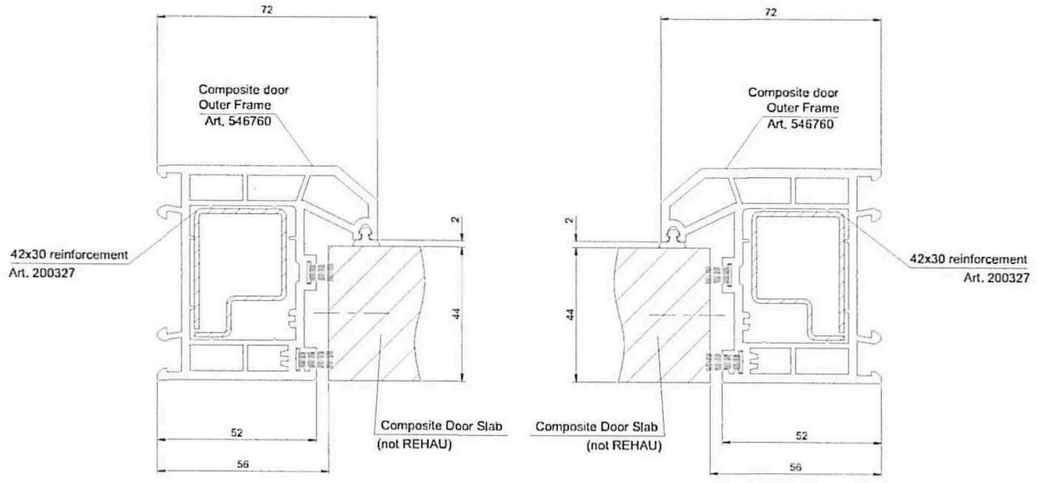

B Section
Scale: 1:1

" All statements, technical information and recommendations are based on experience and are to the best of our knowledge correct but are given without obligation and for guidance purposes only. Their accuracy or completeness is not guaranteed. The suitability of any Rehau products for a specific application should be checked by the contractor in advance"

The under Mentioned relates to general notes for guidance purposes only.

BS 8213-1:2004
(Window Installation/safety and cleaning standard)Which makes reference to design,construction,operation and maintenance of windows.
A risk assessment should be carried out and a written record of the assessment kept, and signed by the client and designer; contractor/fabricator.

Essential considerations:

1. Design for safety in use.
2. Means of escape from Fire.
3. Security from unauthorized entry.
4. Design for safety when cleaning(the minimum height for incorporation of transoms (safety rails in windows above floor level in high rise buildings, two storey's and above).
5. Maintenance.

This drawing is only an INDICATIVE drawing. This is NOT a fabrication Drawing. Do NOT Scale from this drawing.

REHAU - Total 70C & S window system.

All designs subject to REHAU manufacturing guidelines for each type specification/sales specifications. Refer to REHAU Manufacturing Instructions 709.800.E. For casements with active/fixed sashes or Juliet balconies refer to Maximum wall size Recommendations 709.810.EN/S.

For all other Total 70 specifications & recommendations please refer to Total 70 manual or contact Rehau technical support.

White Profile			
Max profile lengths for fixed lights =	3.3M	Max area =	6M²
Max profile lengths for multi lights =	4.0M	Max area =	8M²
Coloured Profile			
Max profile lengths for fixed lights =	3.0M	Max area =	4.5M²
Max profile lengths for multi lights =	3.3M	Max area =	4M²

Windloading calculated using BS 6375-1-2015 and / or EN 1991-1-4 2005

Post Code	BN14 9PS
Building Design height M	9
Resultant windload Pa	619

DATE:	REV	DRAWING CHANGE DETAILS	DRAWN BY

REHAU
Unlimited Polymer Solutions

REHAU Ltd
Hill Court,
Nr. Walford,
Ross-on-Wye,
Herefordshire,
HR9 5QN
Tel: +44 (0)1989 762660
Fax: +44 (0)1989 762661

07/02/2024	Project:	Precision - Wells			
	Title:	Elevation and Section Drawings			
1:5 & 1:1	Project No:	24-090-BN14 9PS	E	Revision No:	