
https://outlook.office.com/mail/inbox/id/AAQkADViYjc5OTY1LTY0YjgtNGZiOC1iOTNiLTNiNDM4NWU1OGJkYgAQAH4JqSZN9ZBDkOcntx9unXE%3D/sxs/AAMkADViYjc5OTY1LTY0YjgtNGZiOC1iOTNiLTNiNDM4N...

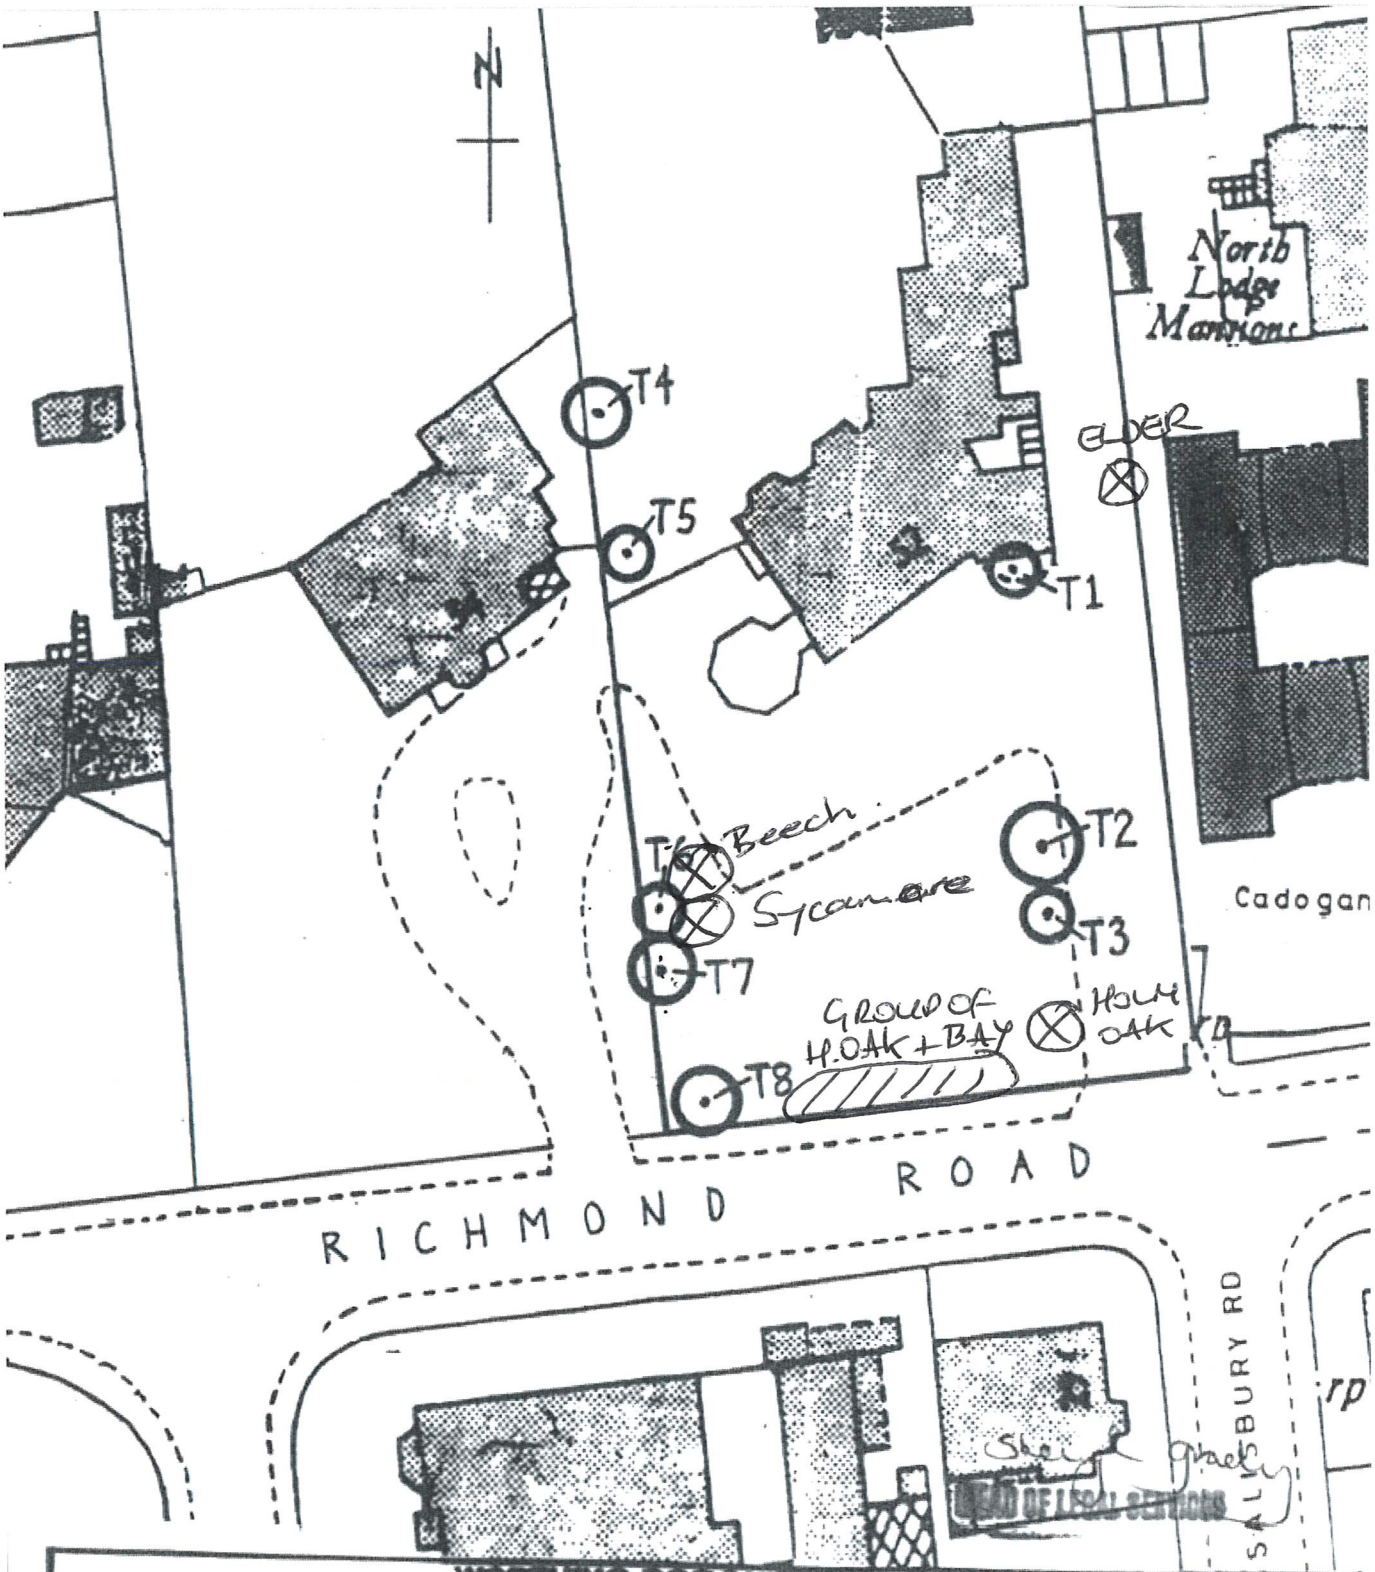

WORTHING BOROUGH COUNCIL

THE WORTHING TREE PRESERVATION ORDER NO. 41, 1995

'Tudor Court', 52 RICHMOND ROAD

SCALE:	1:1000
DRAWING NO:	DC/95/0069
DATE:	OCTOBER 1995
DRAWN BY:	HBM

A. D. CLARKE BA., MA., MRTPI.
Borough Planning Officer
Worthing