ADUR & WORTHING PLANNING SERVICES
PLAN/ AWDM/ 0218/14
DATE VALID Rec 21/10/16.

8.9m

Area of driveway to be used for parking of contractors vehicle

Southwick Old Rectory

Old Rectory Cottage

Area of driveway and turning area to be laid with brick paviors as a permable surface.

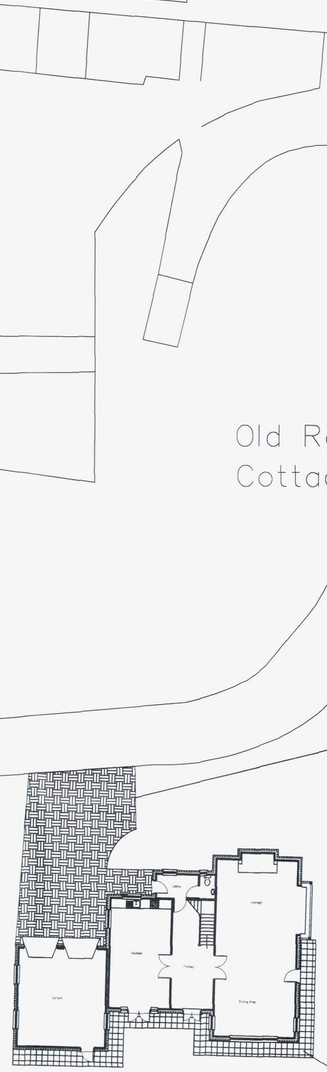

Area of 1m wide pathway with slabs

2

102

8.2m

Hard Landscaping

Tony Rogers
Building Consultants
Address: 40 Dawn Crescent, Upper Beeding
West Sussex, BN44 3WH
Telephone: 01903 815225 Fax: 01903 815225

Rev.	Date:	Revision Description:

Client: Mr D Clark

Address: The Old Rectory
Kingston Lane
Southwick
West Sussex

Project: Proposed new dwelling

Scale: 1:200
Paper Size A1

Date: January 2016

Drawing No: 01/75/16

Drawn By: AWR

Revision: