AMENDMENT

ADUR & WORTHING PLANNING SERVICES	
PLAN AWDM/1574/16	
DATE VALID Rec: 22/10/16	

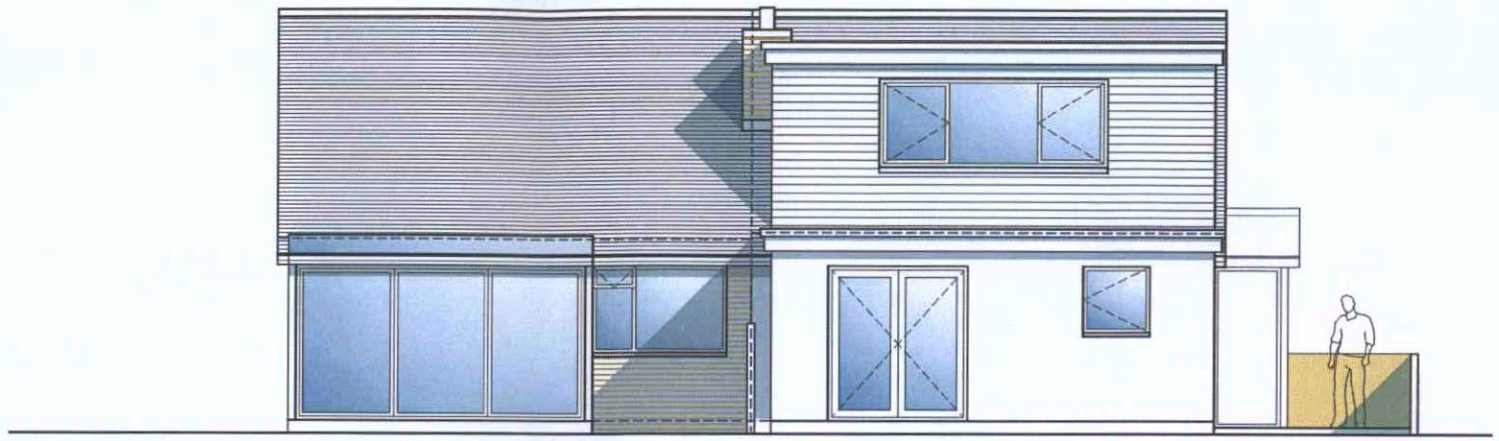

Proposed rear / west elevation Scale 1:100 @A3

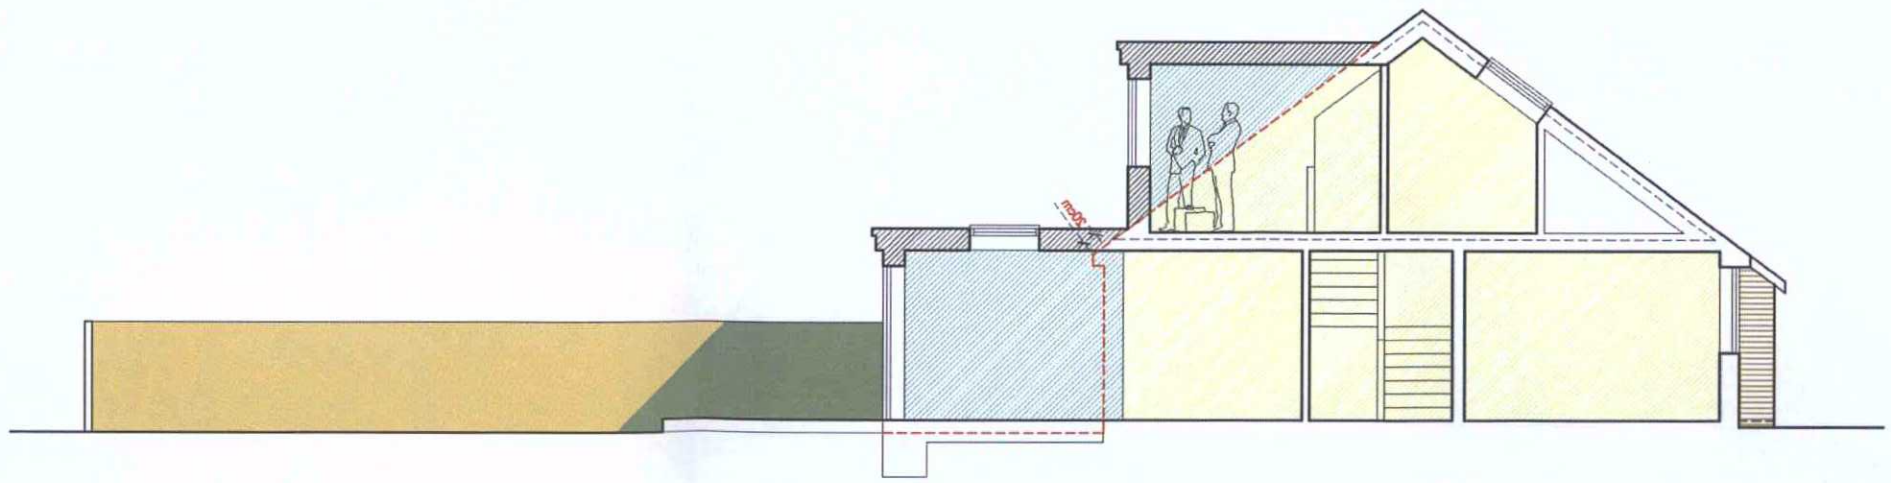

Proposed section Scale 1:100 @A3

Proposed

rev.	date	
E	19\10\16	Fenestration changes
D	18\10\16	Fenestration changes
C	08\10\16	Extension eaves level raised
B	27\09\16	Flat roof amendments
A	19\03\16	Porch roof pitch reduced to make it 3m high

These drawings should be approved by Local Authority. No dimensions to be scaled from this drawing. All dimensions to be checked on site. This drawing is copyright and should not be reproduced without the permission of the MOONCIE STUDIO.

client
Tomas Lerner

project
33 Burnside Crescent Sompting, BN15 9TJ

drawing
Proposed elevations

scale **1:100@A3** date **14.01.16**

MOONCIE STUDIO
Architectural design services
Mobile: 07896225239
Email: nathan.mooncie@btinternet.com

M 93\13 rev. E

0m 1m 2m 3m 4m 5m 6m 7m 8m 9m 10m