AMENDMENT

ADUR & WORTHING
PLANNING SERVICES

PLAN AWDM/ 1546/16

DATE ~~VALID~~ Rec: 22/10/16

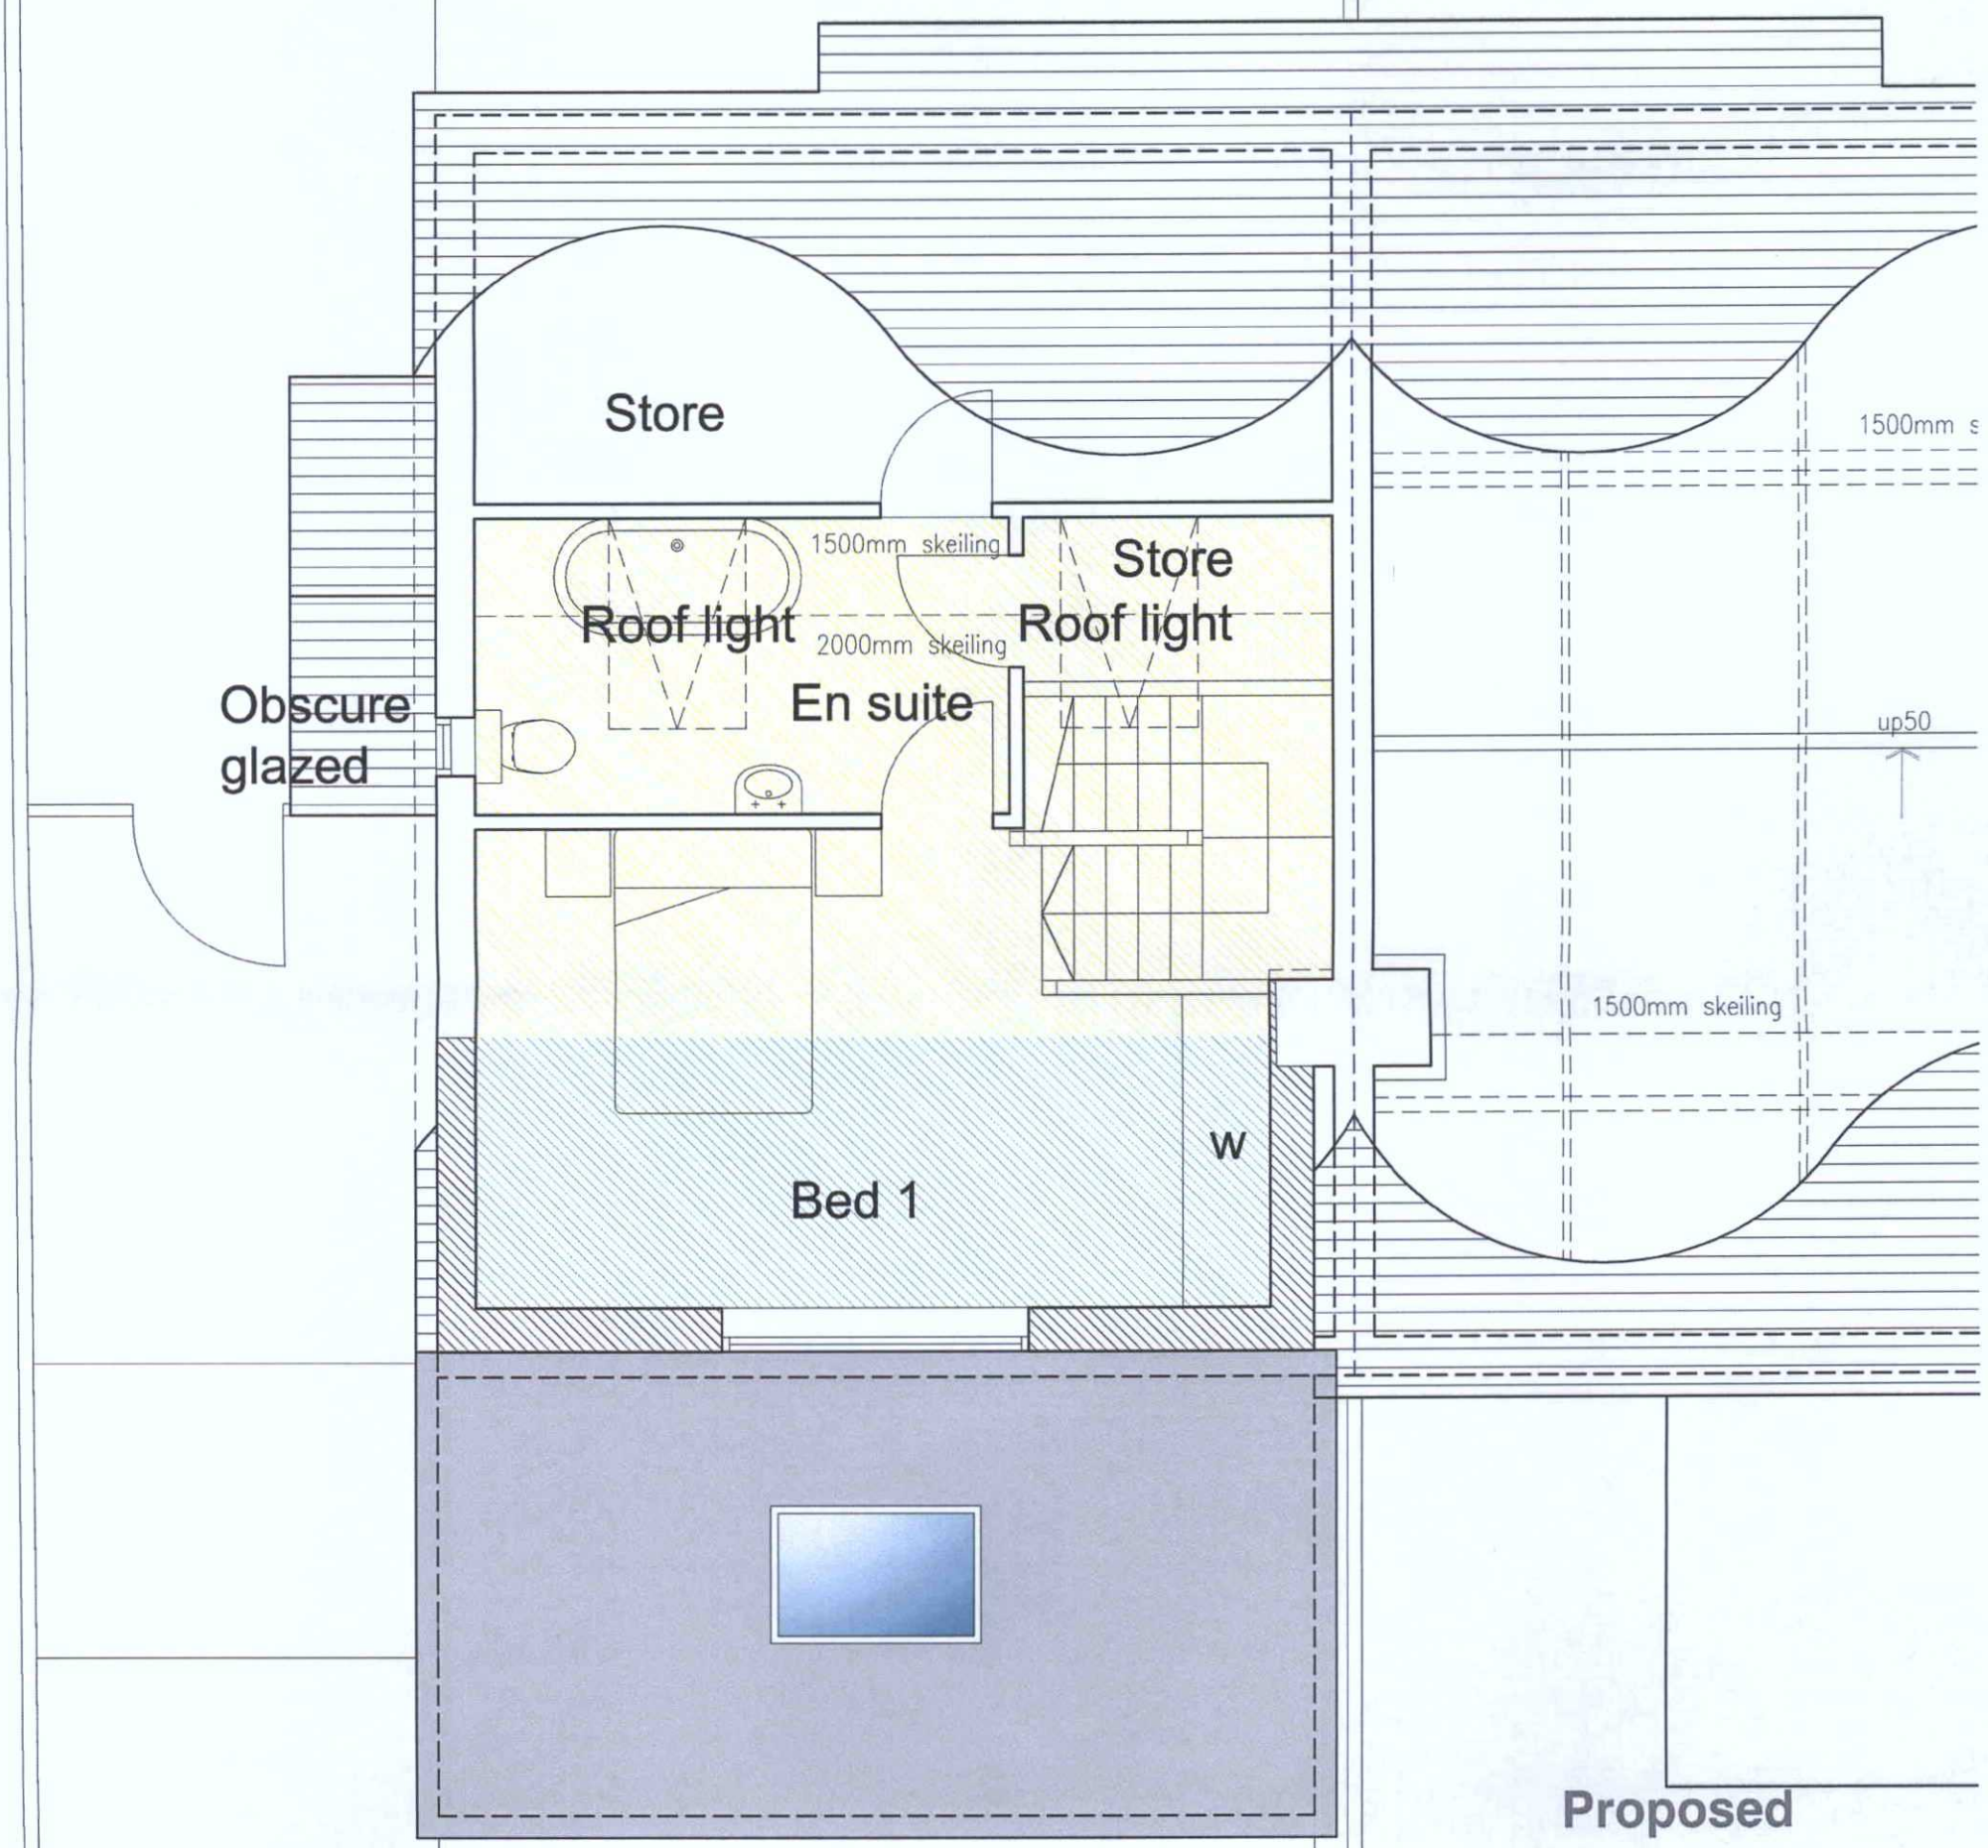

Proposed roof plan Scale 1:50 @A3

0m 1m 2m 3m 4m 5m

Proposed

C 181016 Fenestration changes

rev.	date

These drawings should be approved by Local Authority. No dimensions to be scaled from this drawing. All dimensions to be checked on site. This drawing is copyright and should not be reproduced without the permission of the MOONCIE STUDIO.

client **Tomas Lerner**

project **33 Burnside Crescent Sompting, BN15 9TJ**

drawing **Proposed floor plans**

scale **1:50@A3** date **14.01.16**

MOONCIE STUDIO
Architectural design services
Mobile: 07896252539
Email: nathan.mooncie@btinternet.com

M 94/14 rev. C