AMENDMENT

ADUR & WORTHING
PLANNING SERVICES

| PLAN | AWDM/1516/16 |
|---|---|
| DATE VALID | Rec: 22/10/16 |

Outline of existing roof
dashed in red
to illustrate 20cm distance
between the existing eaves
and the proposed dormer

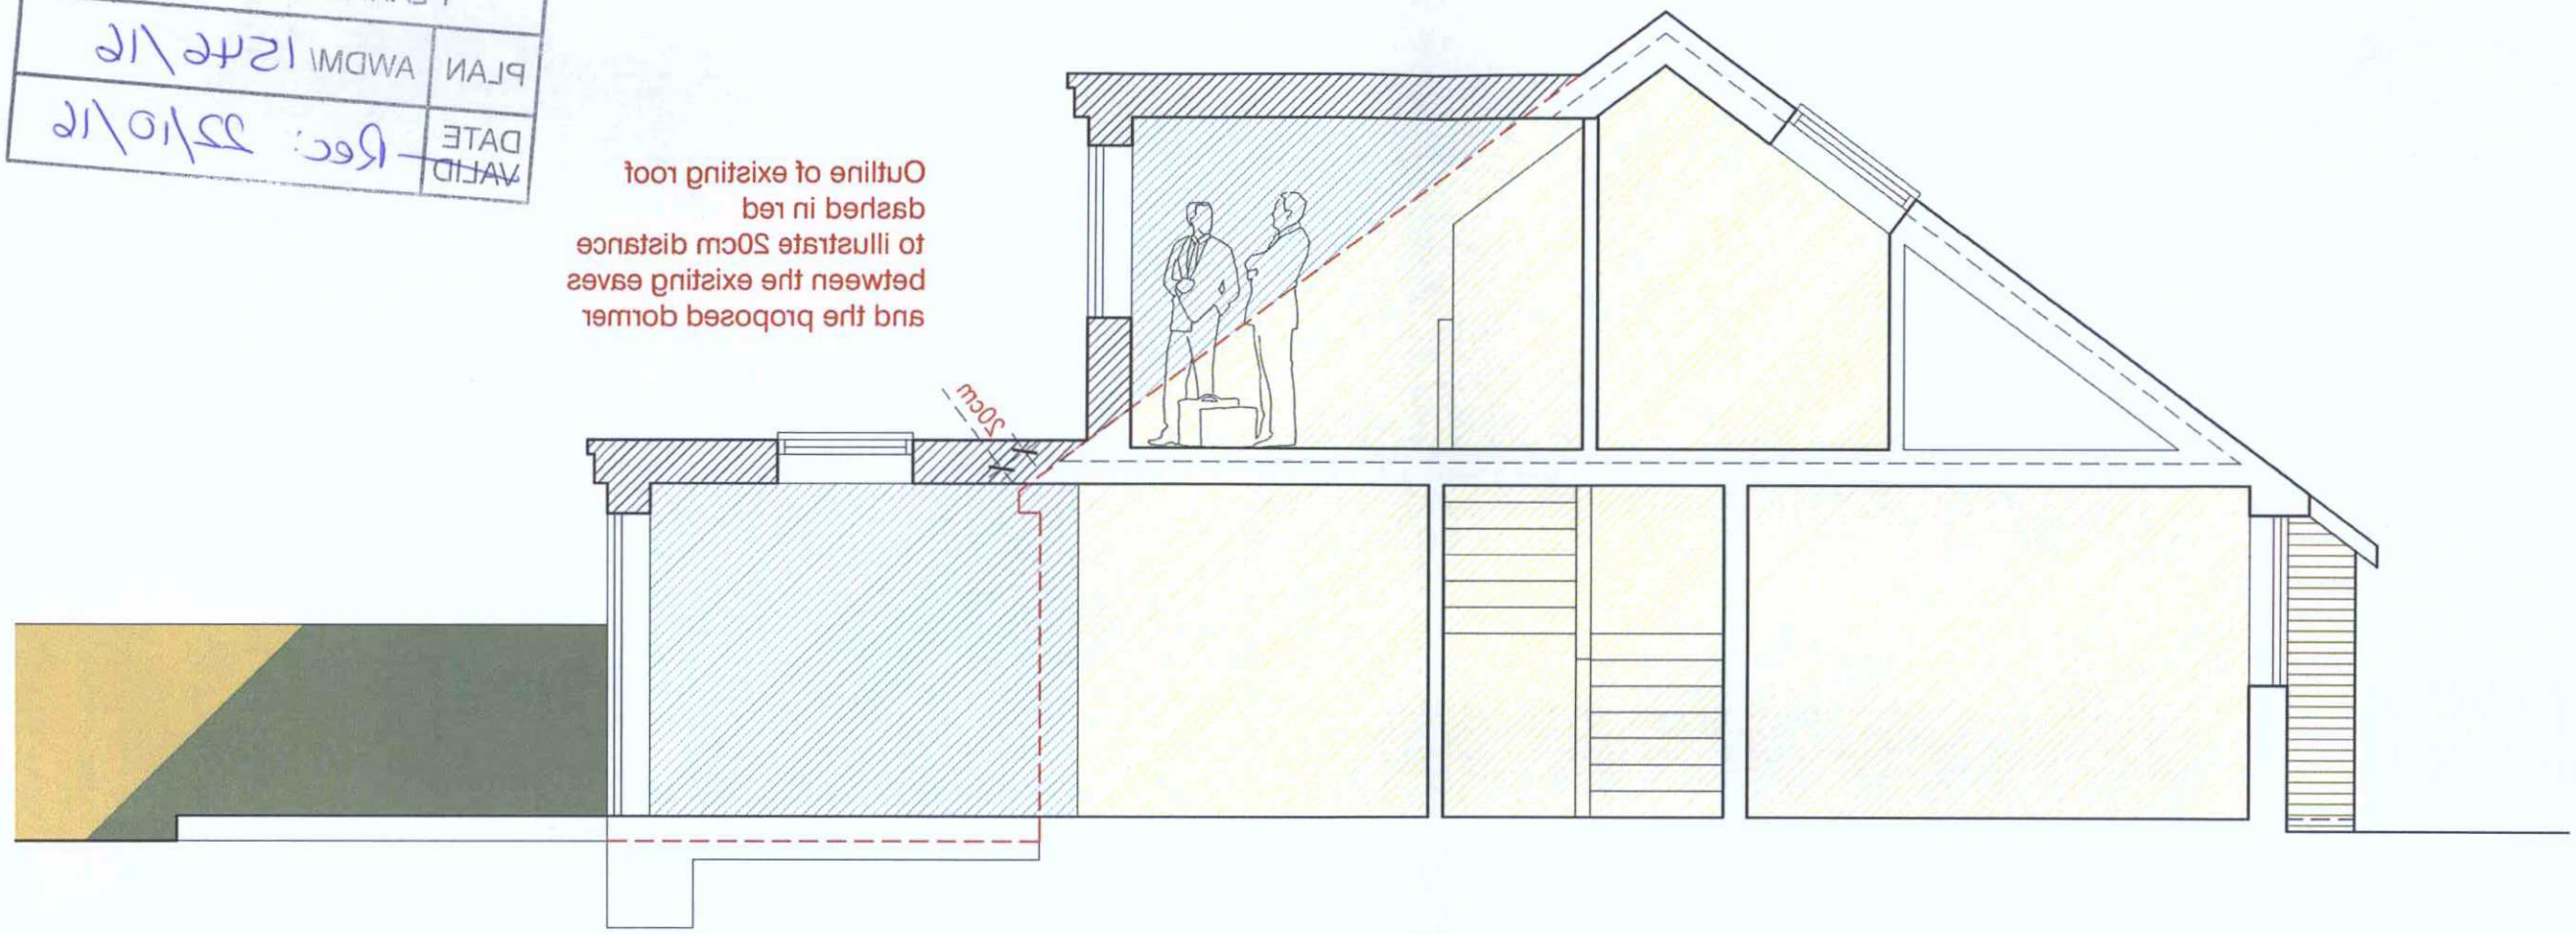


## Proposed

C 18/10/16 Fenestration changes

| rev. | date |
|---|---|

These drawings should be approved by Local Authority. No dimensions to be scaled from this drawing. All dimensions to be checked on site. This drawing is copyright and should not be reproduced without the permission of the MOONCIE STUDIO.

client
**Tomas Lerner**

project
**33 Burnside Crescent**
**Sompting, BN15 9TJ**

drawing
**Proposed working section**

scale **1:50@A3** date **14.01.16**

**MOONCIE STUDIO**
**Architectural design services**
Mobile: 07895253539
Email: nathan.mooncie@btinternet.com

M 93/16 rev. C

0m 1m 2m 3m 4m 5m

**Proposed working section** Scale 1:50 @A3