EAST ELEVATION

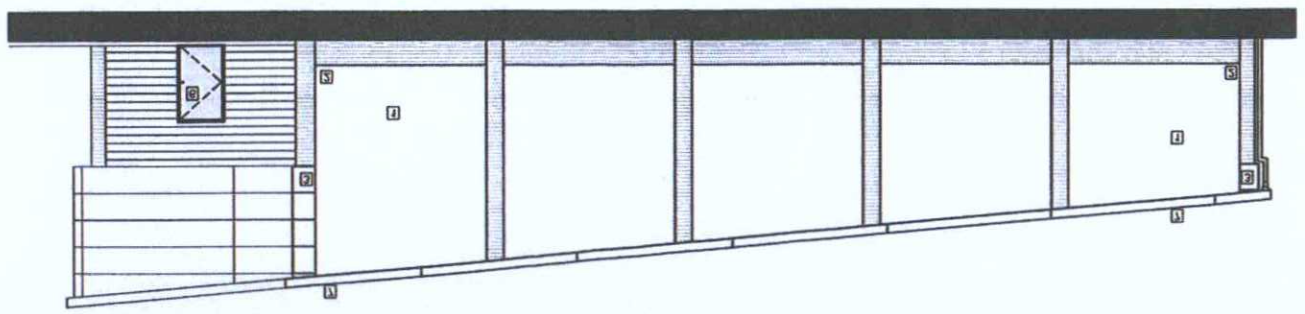

WEST ELEVATION LOADING BAY

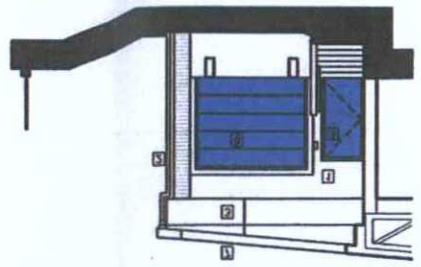

EXTERNAL FACING MATERIAL SCHEDULE

1. Two coat render, wall beside - White (RAL 9010)
2. Staff entrance door, PPC3 coated - Graphite grey (RAL 7024)
3. Aluminium wall cladding - Silver (RAL 9006)
4. Aluminium framed windows - Signal White (RAL 9010)
5. Steel doors, PPC3 coated - Signal White (RAL 9010)
6. Secondary fascia door, PPC3 coated - Signal White (RAL 9010)
7. Render curves & fascia returns, polyester powder coated - Silver (RAL 9006)
8. Aluminium roof cladding - Silver (RAL 9006)
9. Steel doors, PPC3 coated - Agate Grey (RAL 7038)
10. Cladding fascia to be co-ordinated with shop fronts

All signage applied to separate application.

REVISION	DATE	COMMENTS	INITIALS / CHECKED
A	01.11.11	Updated in accordance with Client comments	ACTB
B	17.01.12	Updated in accordance with Client comments	ACTB
C	31.01.12	Updated as per planning report	ACTB
D	10.02.12	Clarification/minor layout changes introduced	ACTB

ARCHITECTS	DRAWING STATUS		
	DRAWING NO.	REV.	INITIALS / CHECKED
	1443-P02	D	ACTB
	DATE	SCALE	
	JULY 12	1:100@A1	

DRAWING TITLE
ELEVATIONS & CROSS SECTION

PROJECT
BRIGHTON ROAD, SHOREHAM-BY-SEA
LIDL FOODSTORE, UNITS 1 & 2, THE MALTHOUSE ESTATE

CLIENT
LIDL UK GMBH

www.lidl.co.uk

0 1 2 3 4 5 6 7 8 9 10m

NORTH ELEVATION

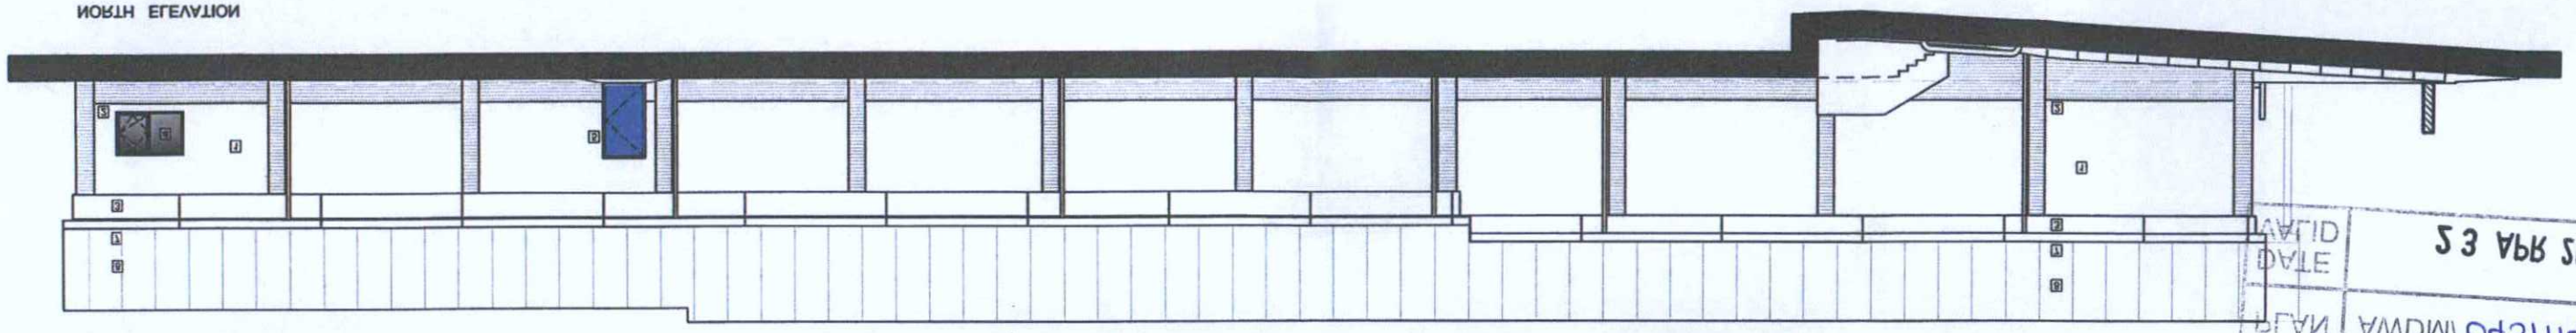

CROSS SECTION

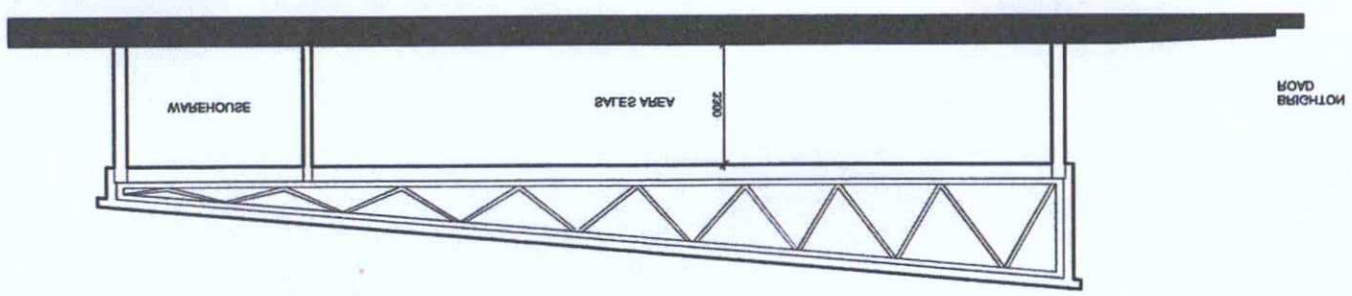

WEST ELEVATION

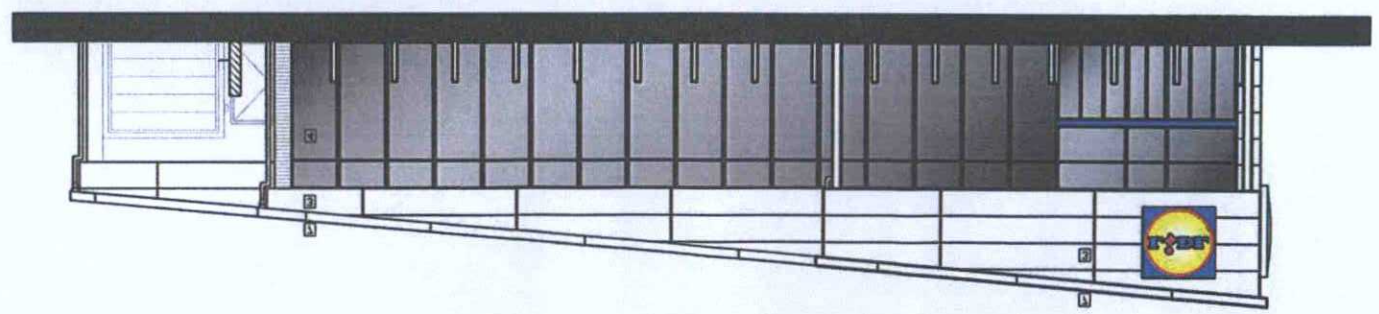

SOUTH ELEVATION

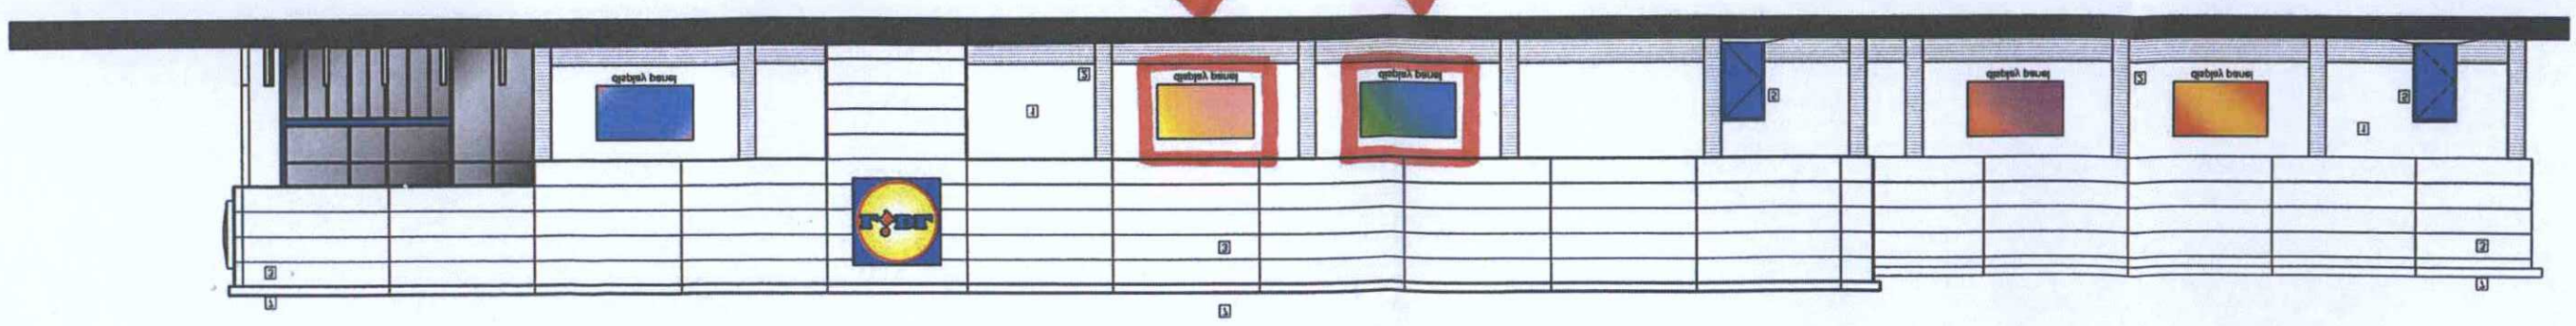

RECEIVED
DATE 23 APR 2012
PLAN WWDM 01311/1#
PLANNING SERVICES
ADUR & WORTHING

Condition 11 - Lidl Art Panels

Panel 1 Panel 2