

WALL MOUNTED LOGO 1950 X 1950

WALL MOUNTED LOGO 2500 X 2500

LOGO CAMBERED POLYCARBON
INTERNAL ILLUMINATION

COLOURS:
BLUE = RAL 5010
RED = RAL 3020
YELLOW = RAL 1021

1 SOUTH DETAIL ELEVATION 1:50

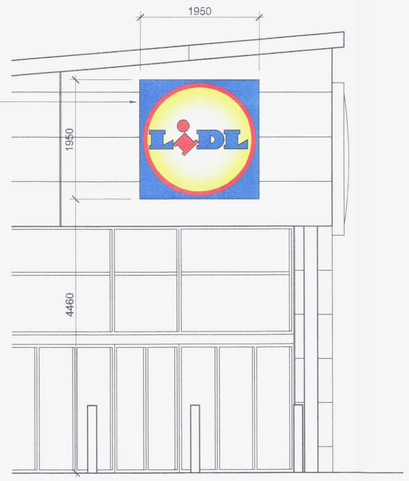

2 WEST DETAIL ELEVATION 1:50

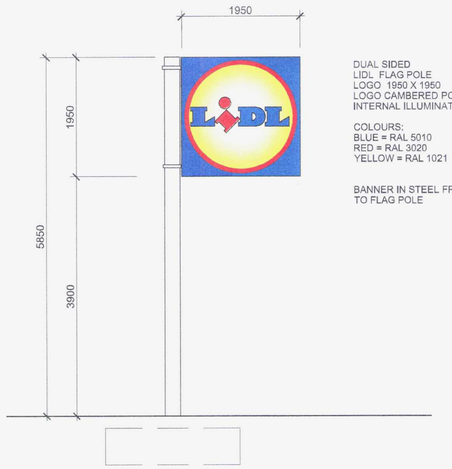

DUAL SIDED
LIDL FLAG POLE
LOGO 1950 X 1950
LOGO CAMBERED POLYCARBON
INTERNAL ILLUMINATION

COLOURS:
BLUE = RAL 5010
RED = RAL 3020
YELLOW = RAL 1021

BANNER IN STEEL FRAME FIXED
TO FLAG POLE

3 FLAG POLE ELEVATION 1:50

1 0 1 2 3 4 5 m

ADUR & WORTHING
PLANNING SERVICES
PLAN AWDM/0431/14
DATE VALID Rec'd 9/4/15

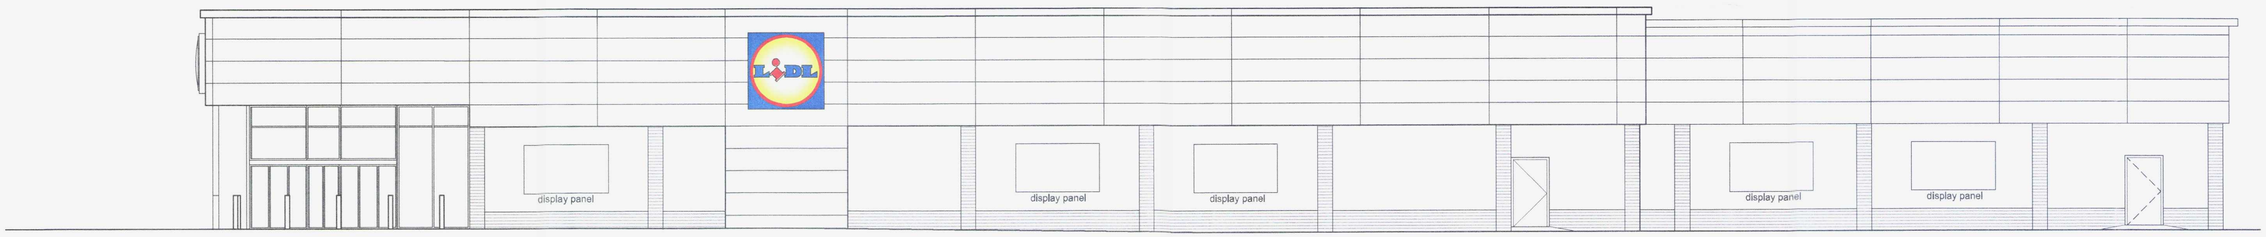

1 SOUTH ELEVATION - 1:100

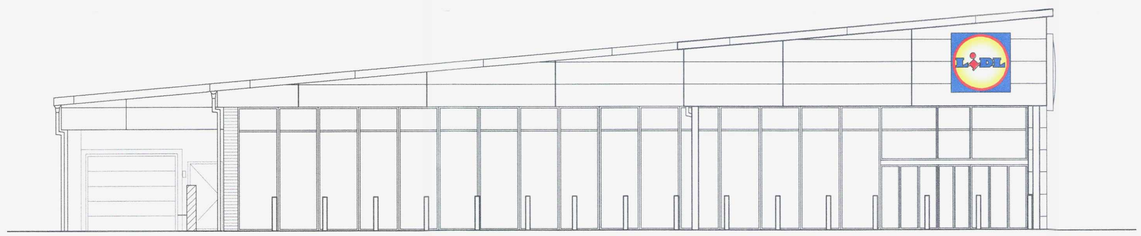

2 WEST ELEVATION - 1:100

1 0 1 2 3 4 5 6 7 8 9 10 m

REVISION	DATE	COMMENTS	AUTHOR / CHECKED
A	10/04/15	Flag pole signage reduced in height and size	AL/TB

BOYLE + SUMMERS
ARCHITECTURE AND MASTERPLANNING
Website
The Design Studio
Canute Chambers
Canute Road
Southampton
SO14 3AB
Tel: 02380 631432

PROJECT
LIDL FOODSTORE, UNITS 1 & 2, THE MALTHOUSE ESTATE, BRIGHTON ROAD, SHOREHAM-BY-SEA

TITLE
SIGNAGE - ELEVATIONS

DATE	SCALE	
OCT 14	1:100,1:50@A1	
DRAWING No.	REV.	AUTHOR / CHECKED
1443-P07	A	AL/PF

DRAWING STATUS -

CONTRACTORS MUST CHECK ALL DIMENSIONS ON SITE. ONLY FIGURED DIMENSIONS ARE TO BE WORKED FROM, DISCREPANCIES MUST BE REPORTED TO THE ARCHITECT BEFORE PROCEEDING. © THIS DRAWING IS COPYRIGHT.