PROPOSED GARAGE

All saw crosscuts, holes, notches to be de brushed with preservative
WITH " TANALITH E" PRESERVATIVE OR SIMILAR APPROVED
ALL NEW TIMBERS TO BE PRESSURE TREATED

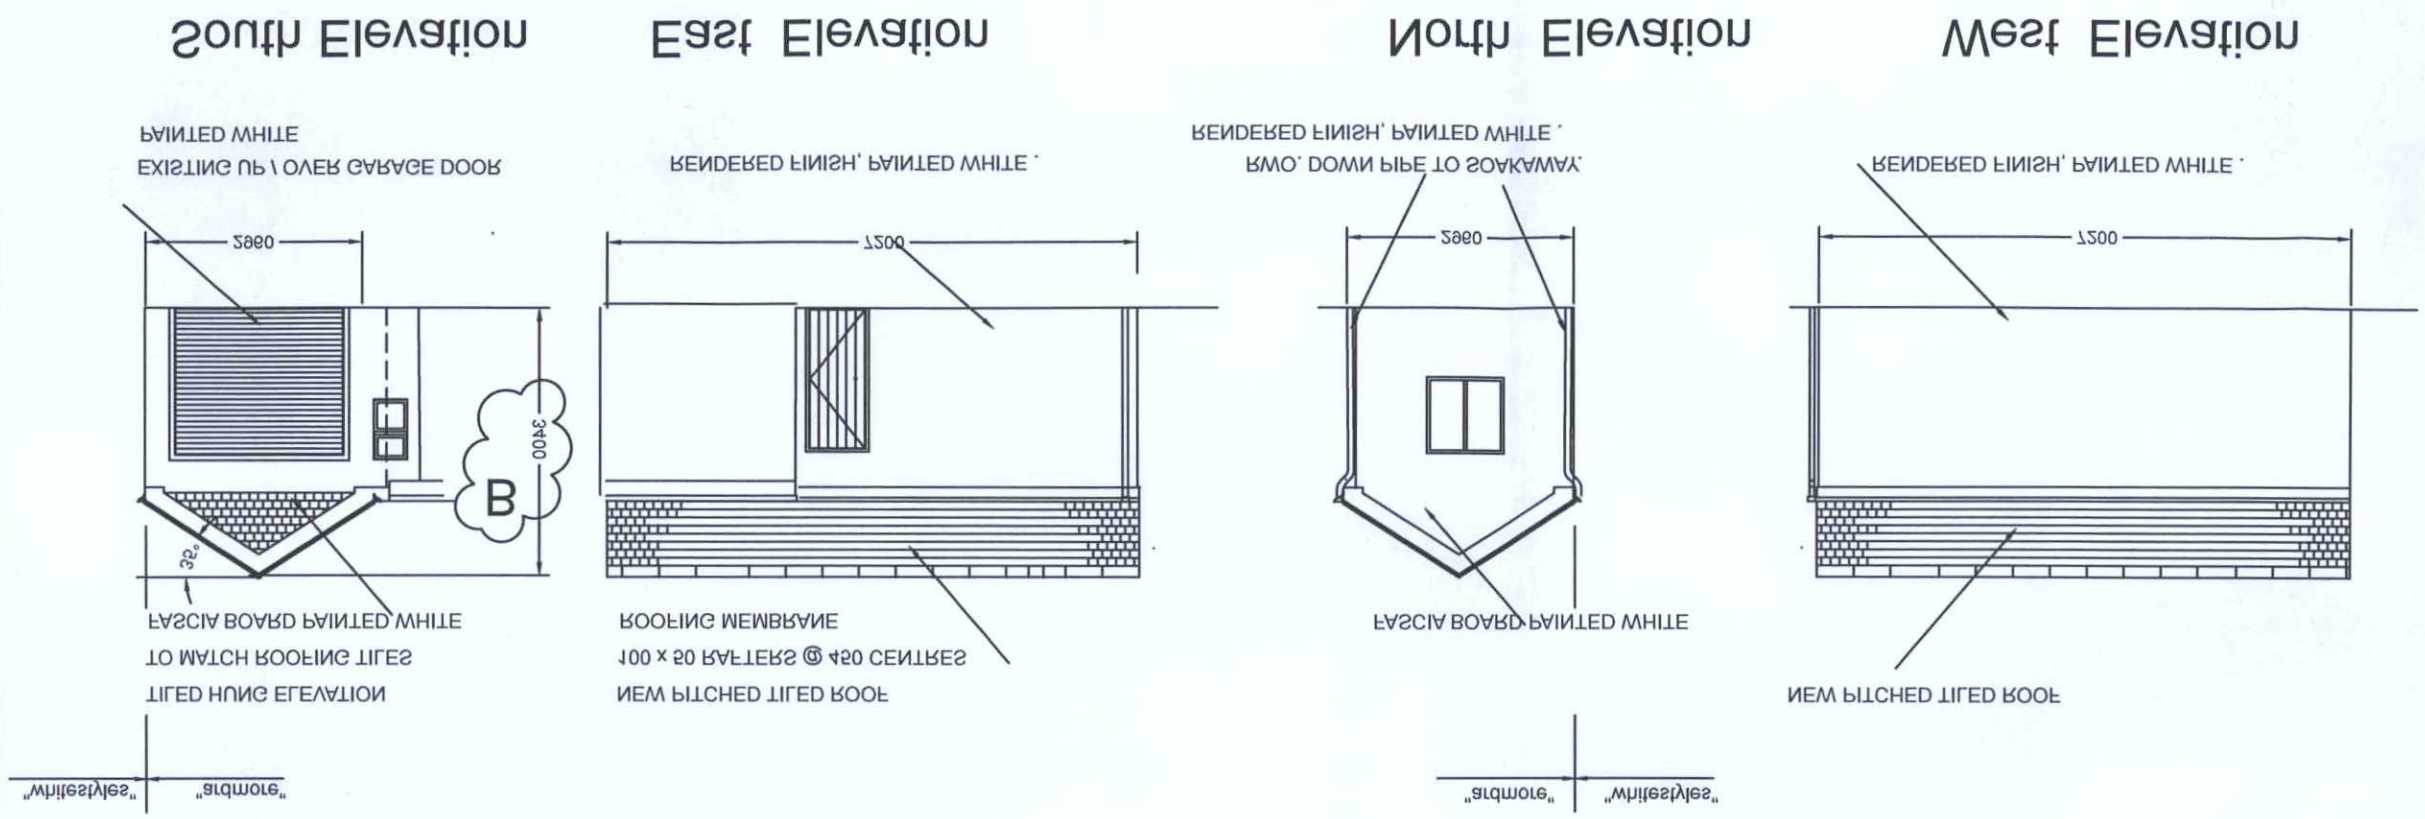

EXISTING GARAGE

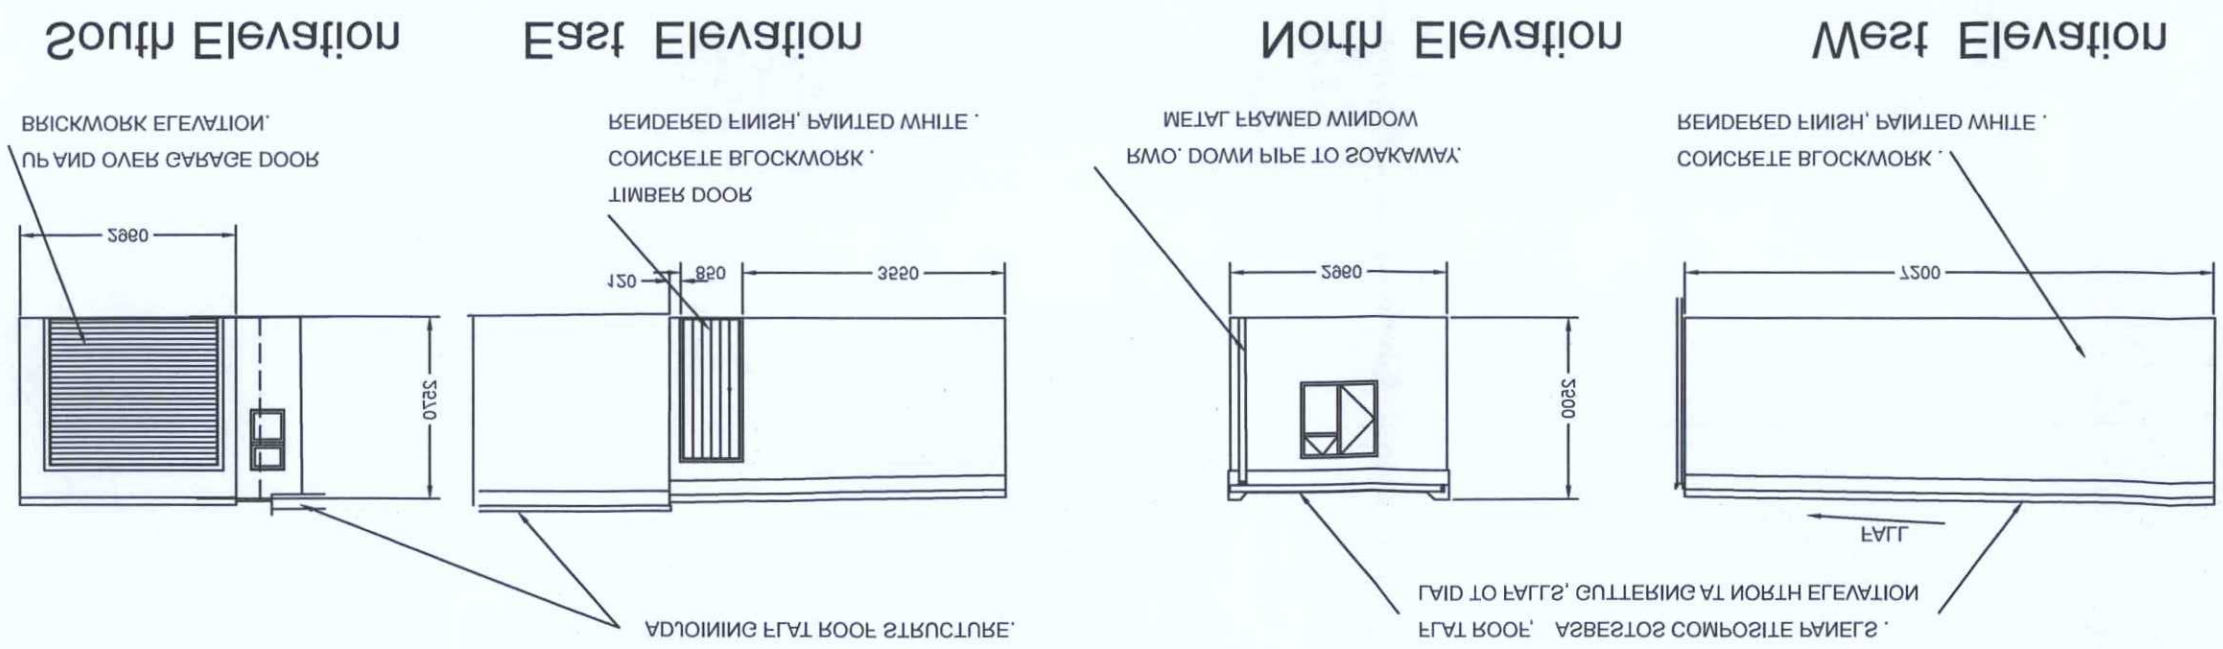

General Notes

1. Existing roof, fascia and drainage goods to be removed.
2. Existing soakaway to be inspected and made good.
3. New roof construction to be built from top of existing garage walls.
4. Roof wallplate to be 100 x 50 strapped to walls with galvanised MS. ties.
5. All new drainage goods to be PVC coloured white.
6. All new construction work to match existing .

AMENDMENT

ADUR & WORTHING PLANNING SERVICES	
PLAN	AWDM\ 0398/12
DATE	30/11/12
VALID	

Planning Application.

Rev.	Date	Revision
A		VOID
B	28.04.15	Garage height reduced 300 to suit request.

ARDMORE WEST STREET SOMPTING WEST SUSSEX BN15 0DA

AMENDMENTS GARAGE

EXISTING and PROPOSED GARAGE DETAILS

Date: April 2015 | Scale 1:100 @ A3

Drg. No. 14\922\007B