




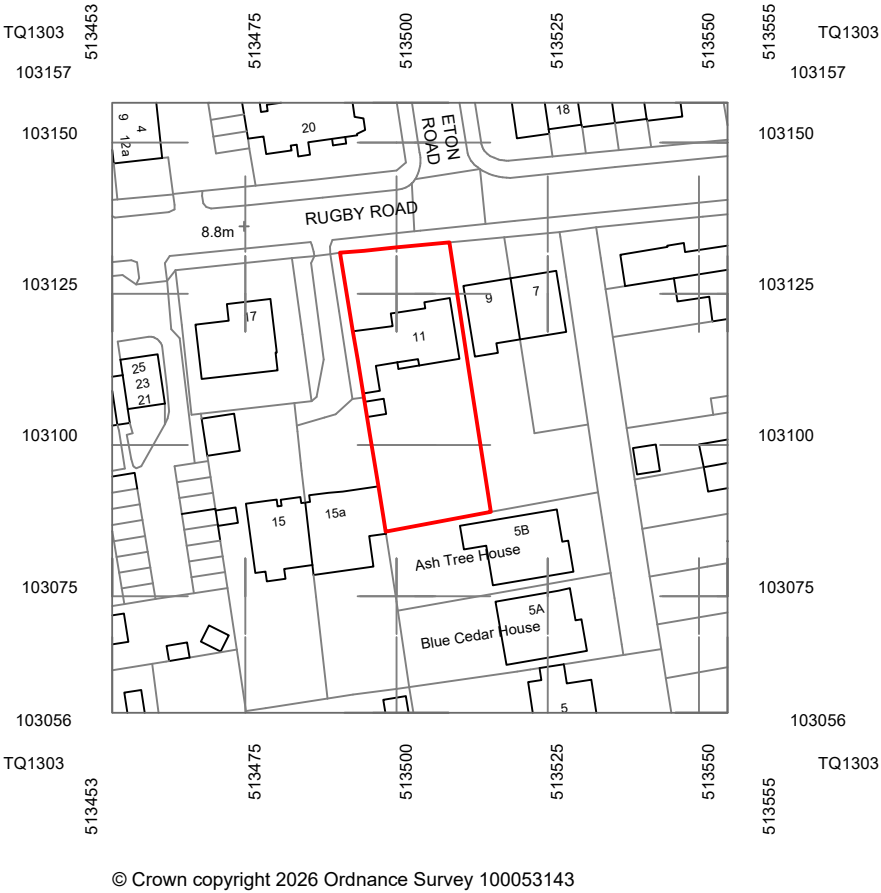

000.1 Location Plan- Existing
Scale: 1:1250

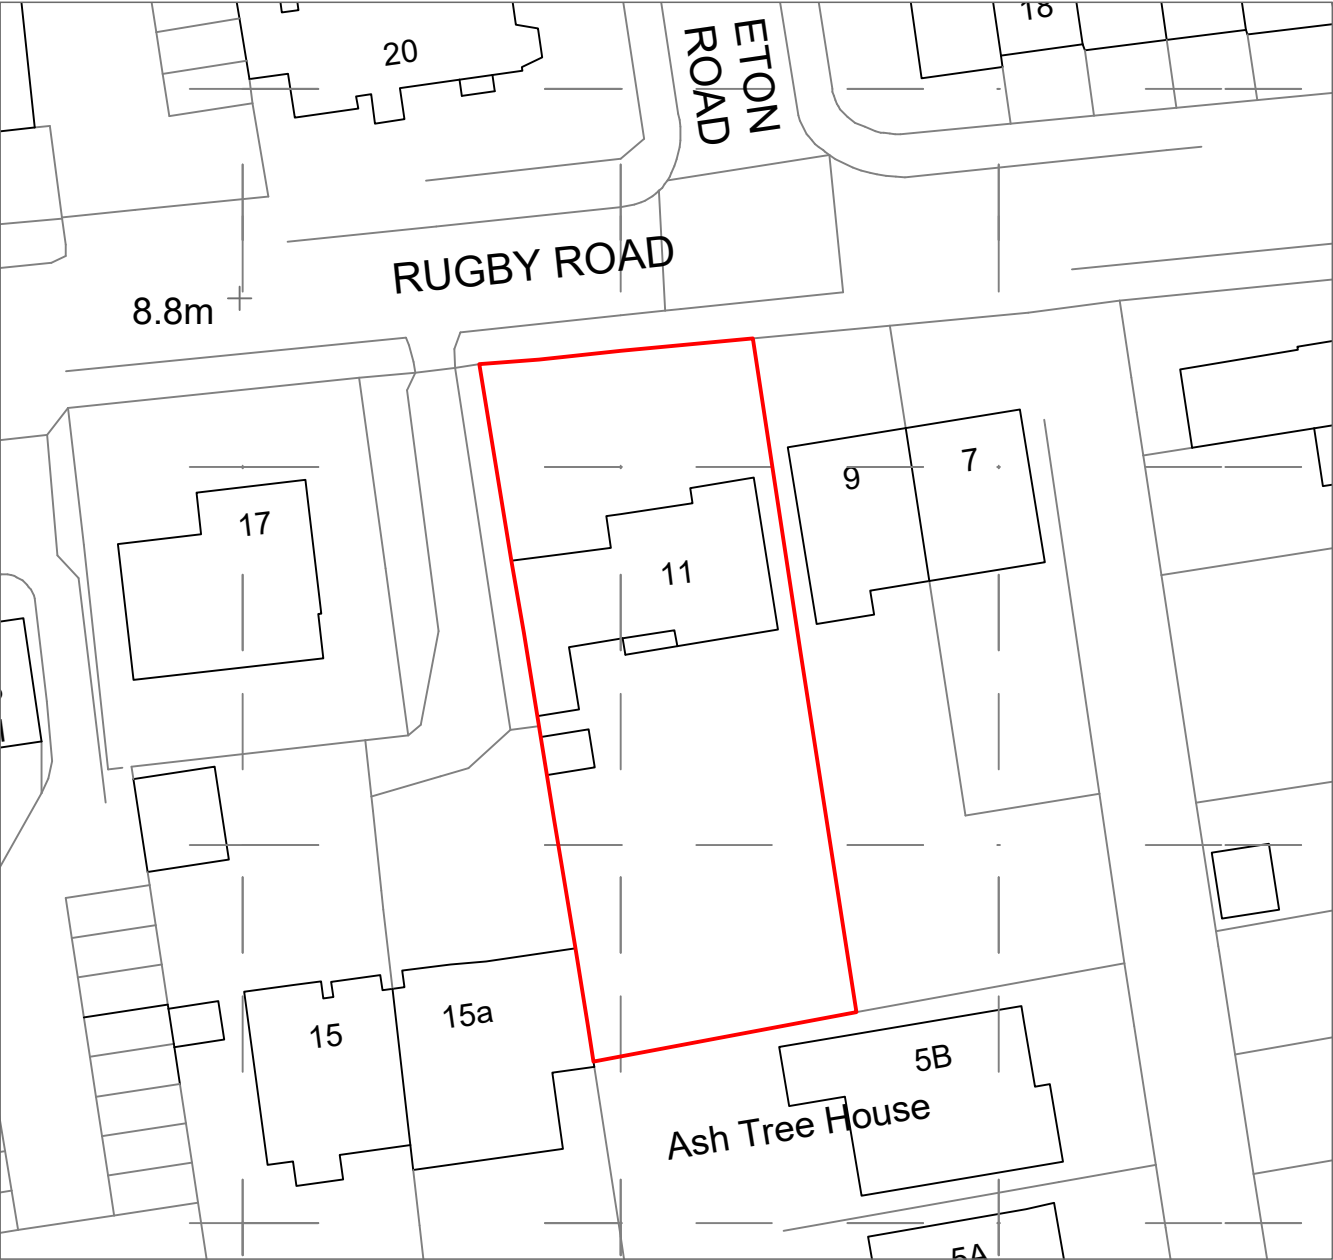

000.2 Block Plan- Existing
Scale: 1:500

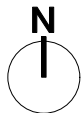

This drawing has been produced for *Andy Green*
for the proposed development at *11 Rugby Road, BN11 4PZ*
for the purposes of *Planning*
and is not intended for use by any other person or for any other purpose.

Responsibility is not accepted for errors made by others in scaling from this
drawing. Dimensions are in millimetres unless otherwise stated. All
construction information should be taken from figured dimensions only.

Copyright © 2008-2026 Rich Tyers Studios All rights reserved

Key:

MK	Date	DR	CH	Revisions
-	22.05.26	RM	RT	FIRST ISSUE

MK	Date	DR	CH	Revisions
----	------	----	----	-----------

Project Title
11 Rugby Road

Drawing Title
**Location and Block Plan-
Existing**

Drawing Number
RT140_05-000

Revision	Scale
-	1:1250 @ A3 1:500 @ A3

0 12.5 25 37.5 50M
0 5 10 15 20M