Copyright (c) 2020

NOTE:
The contractor is to check all site dimensions and levels before work starts and report any discrepancies.

This drawing must be read with and checked against all structural and other specialist drawings, specifications and bills of quantities. Report any discrepancies.

The contractor is to comply with all current British Standards and Building Regulations whether or not specifically stated on these drawings.

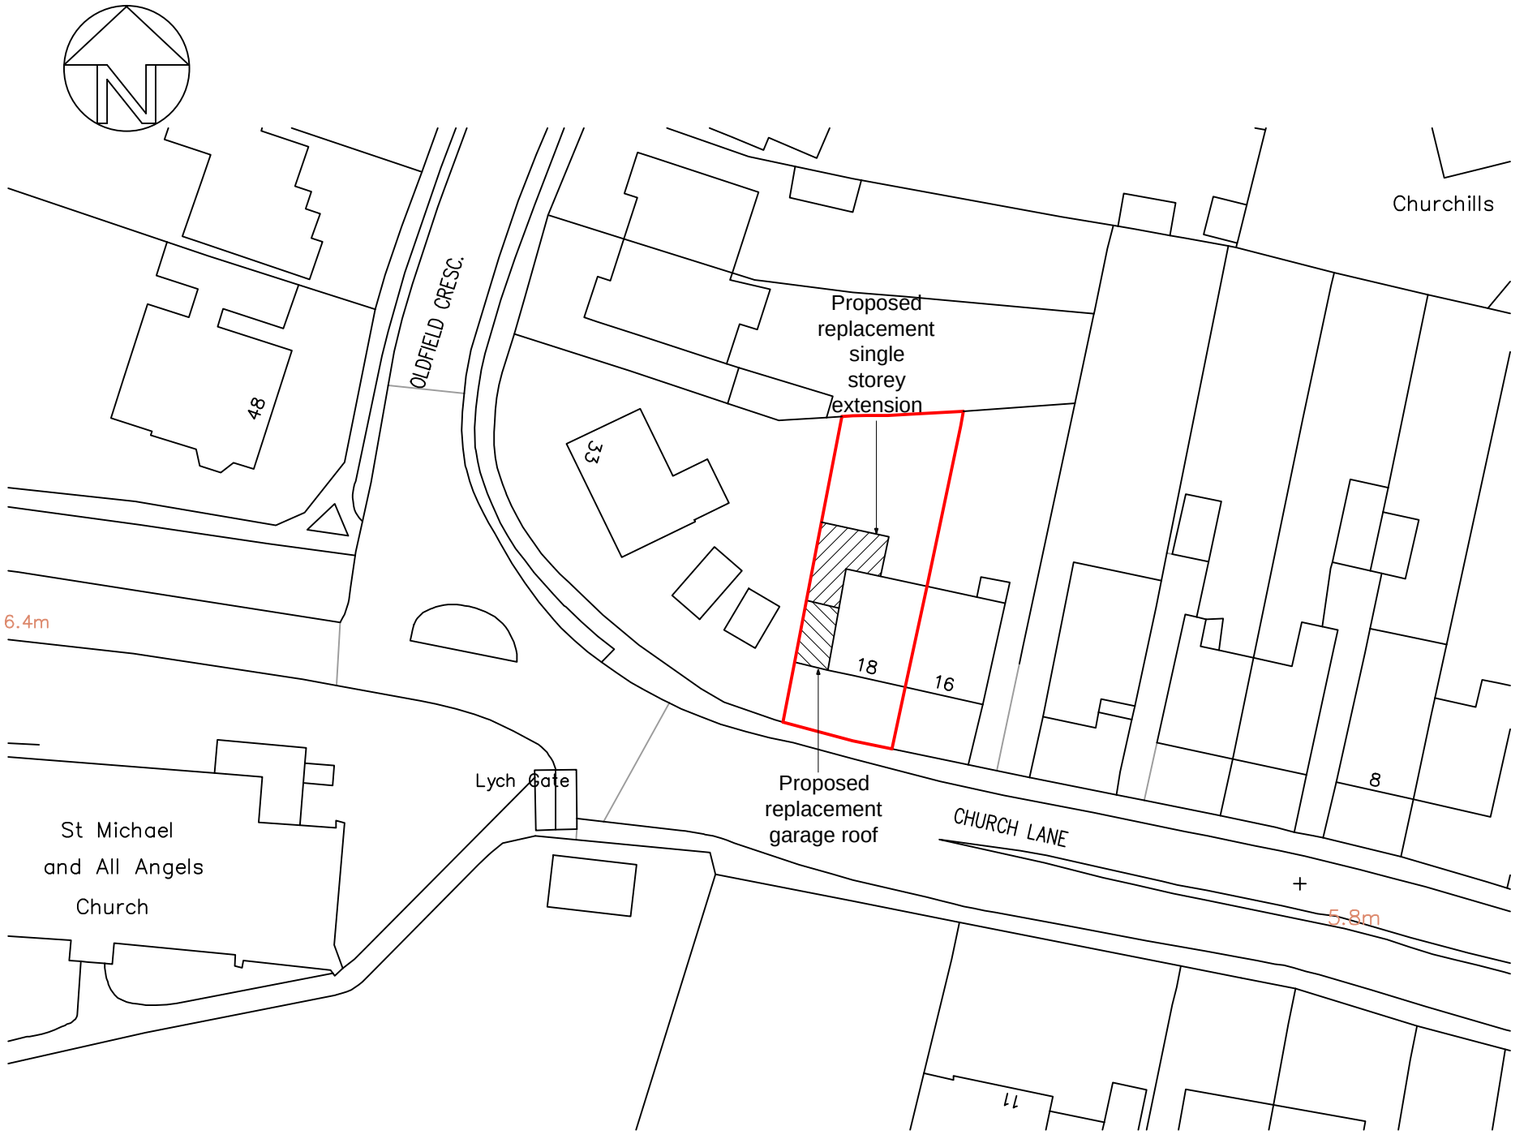

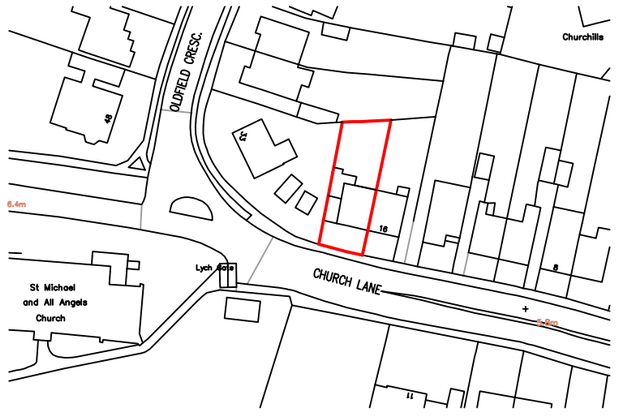

Mapping contents (c) Crown copyright and database rights 2020 Ordnance Survey 100035207

Location Plan 1:1250

10m 20m 30m 40m 50m

1:1250 Scale Bar

10m 20m 30m 40m

1:500 Scale Bar

Mapping contents (c) Crown copyright and database rights 2020 Ordnance Survey 100035207

Block Plan 1:500

Rev.	Date	Description	By
-	-	-	-

Client: Mr Thomas	Drawing Title: Location Plan & Block Plan	Copyright (c) 2020 of: Sussex Architectural Services Wicket View, Cuckfield Lane Warninglid, West Sussex Telephone: (01444) 461355 e: info@sussexarchitecturalservices.co.uk w: www.sussexarchitecturalservices.co.uk		Scale: 1:1250 1:500 @ A3 Date: July 2020 Drawn: -	Drawing Number: 20-104-Loc A
Project: Alterations To: 18 Church Lane, Southwick					