



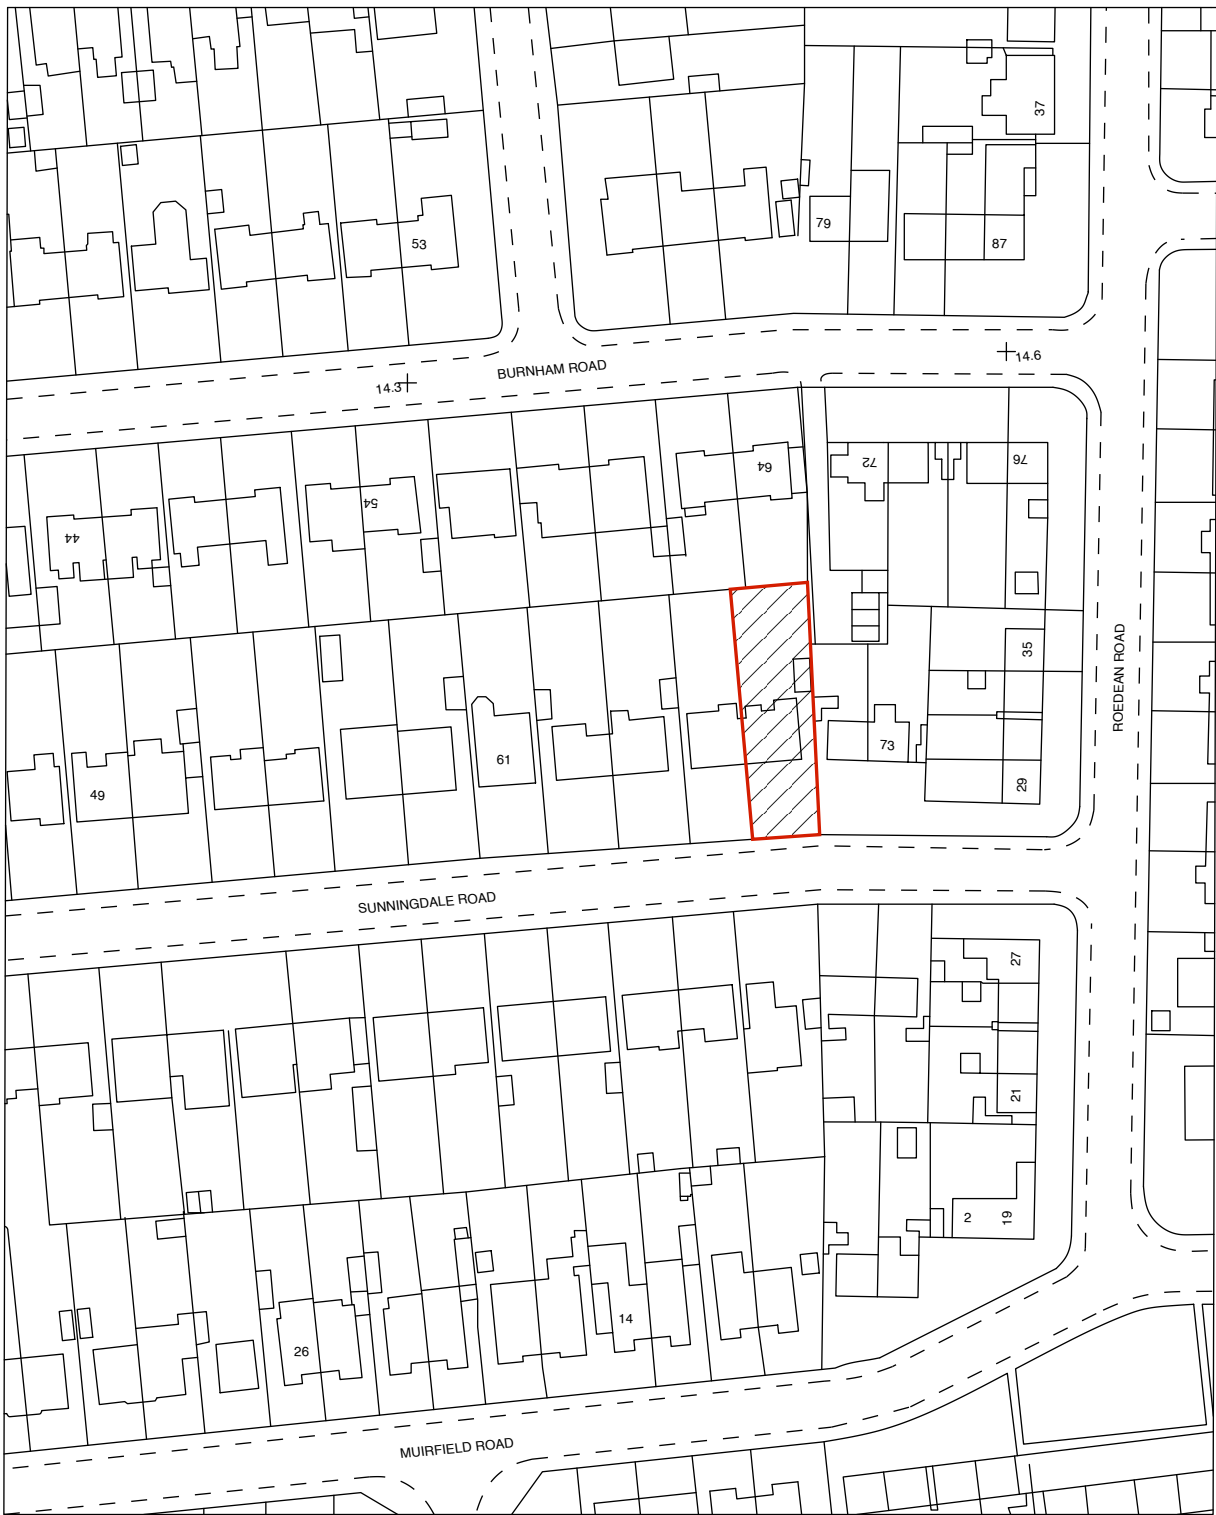

A :: Location Plan
02 scale: 1:1250




1:1250

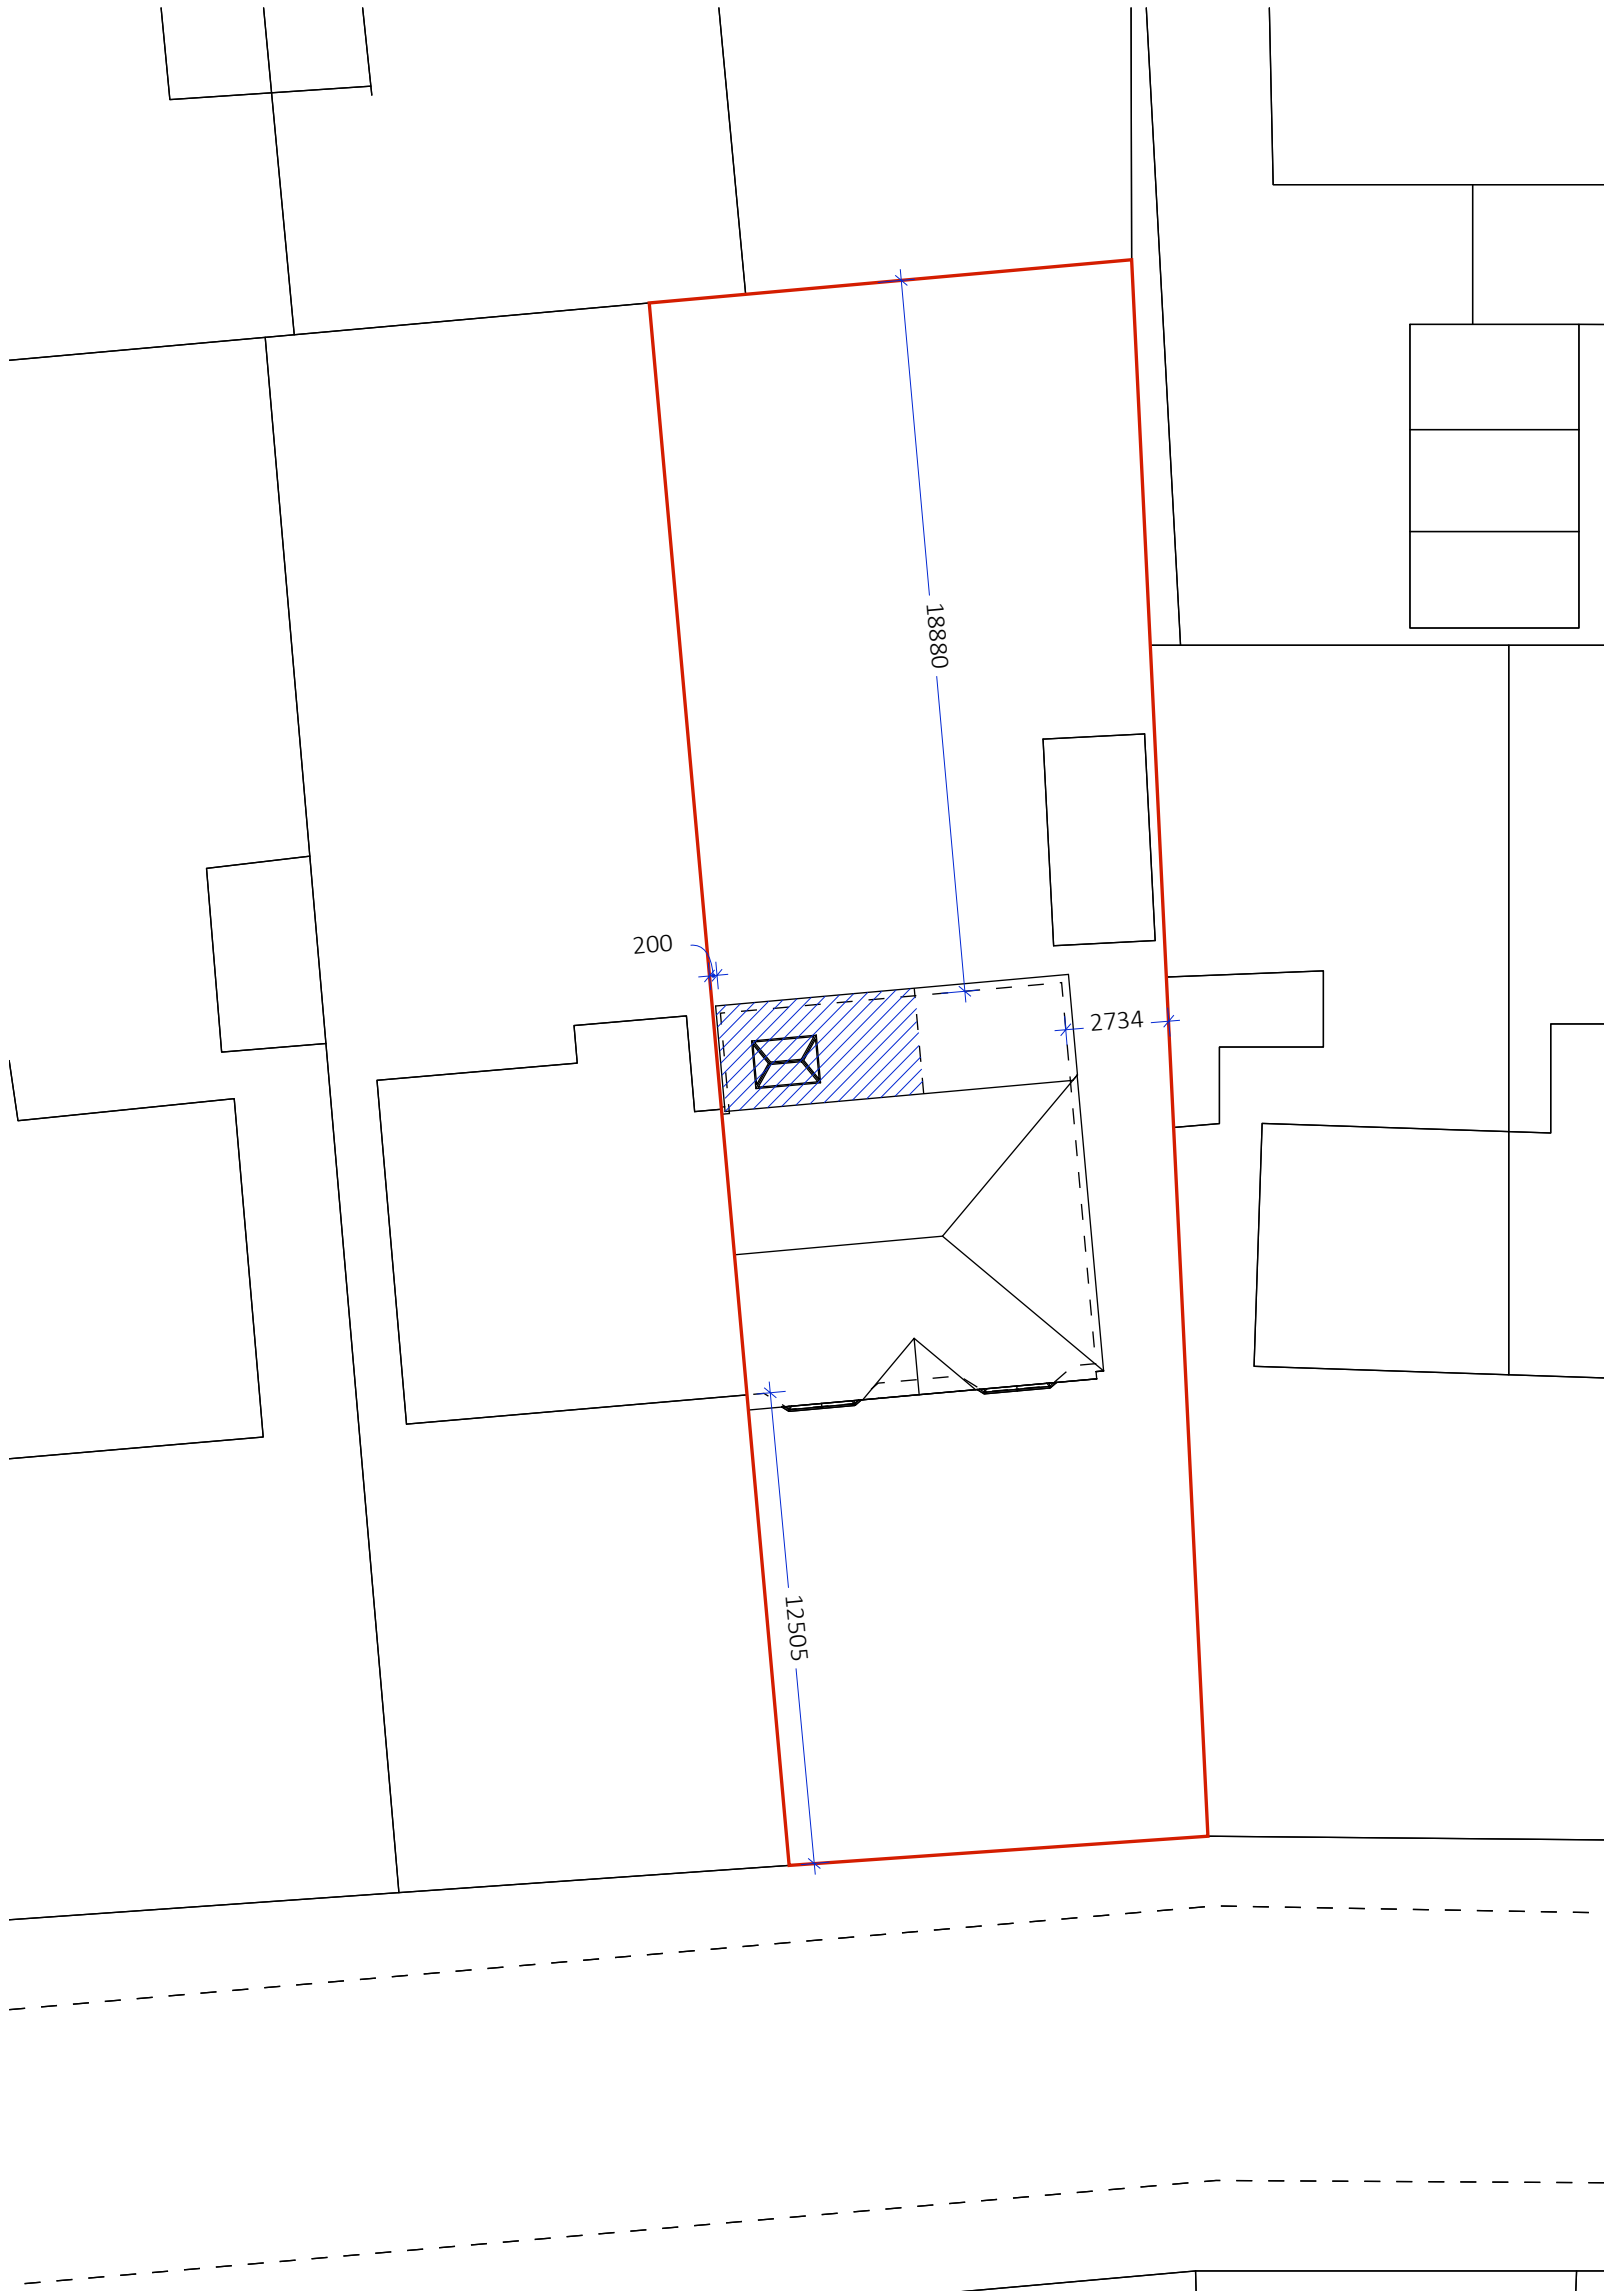

A :: Block Plan
02 scale: 1:200



1:200

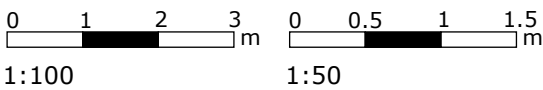

1:100

1:50