
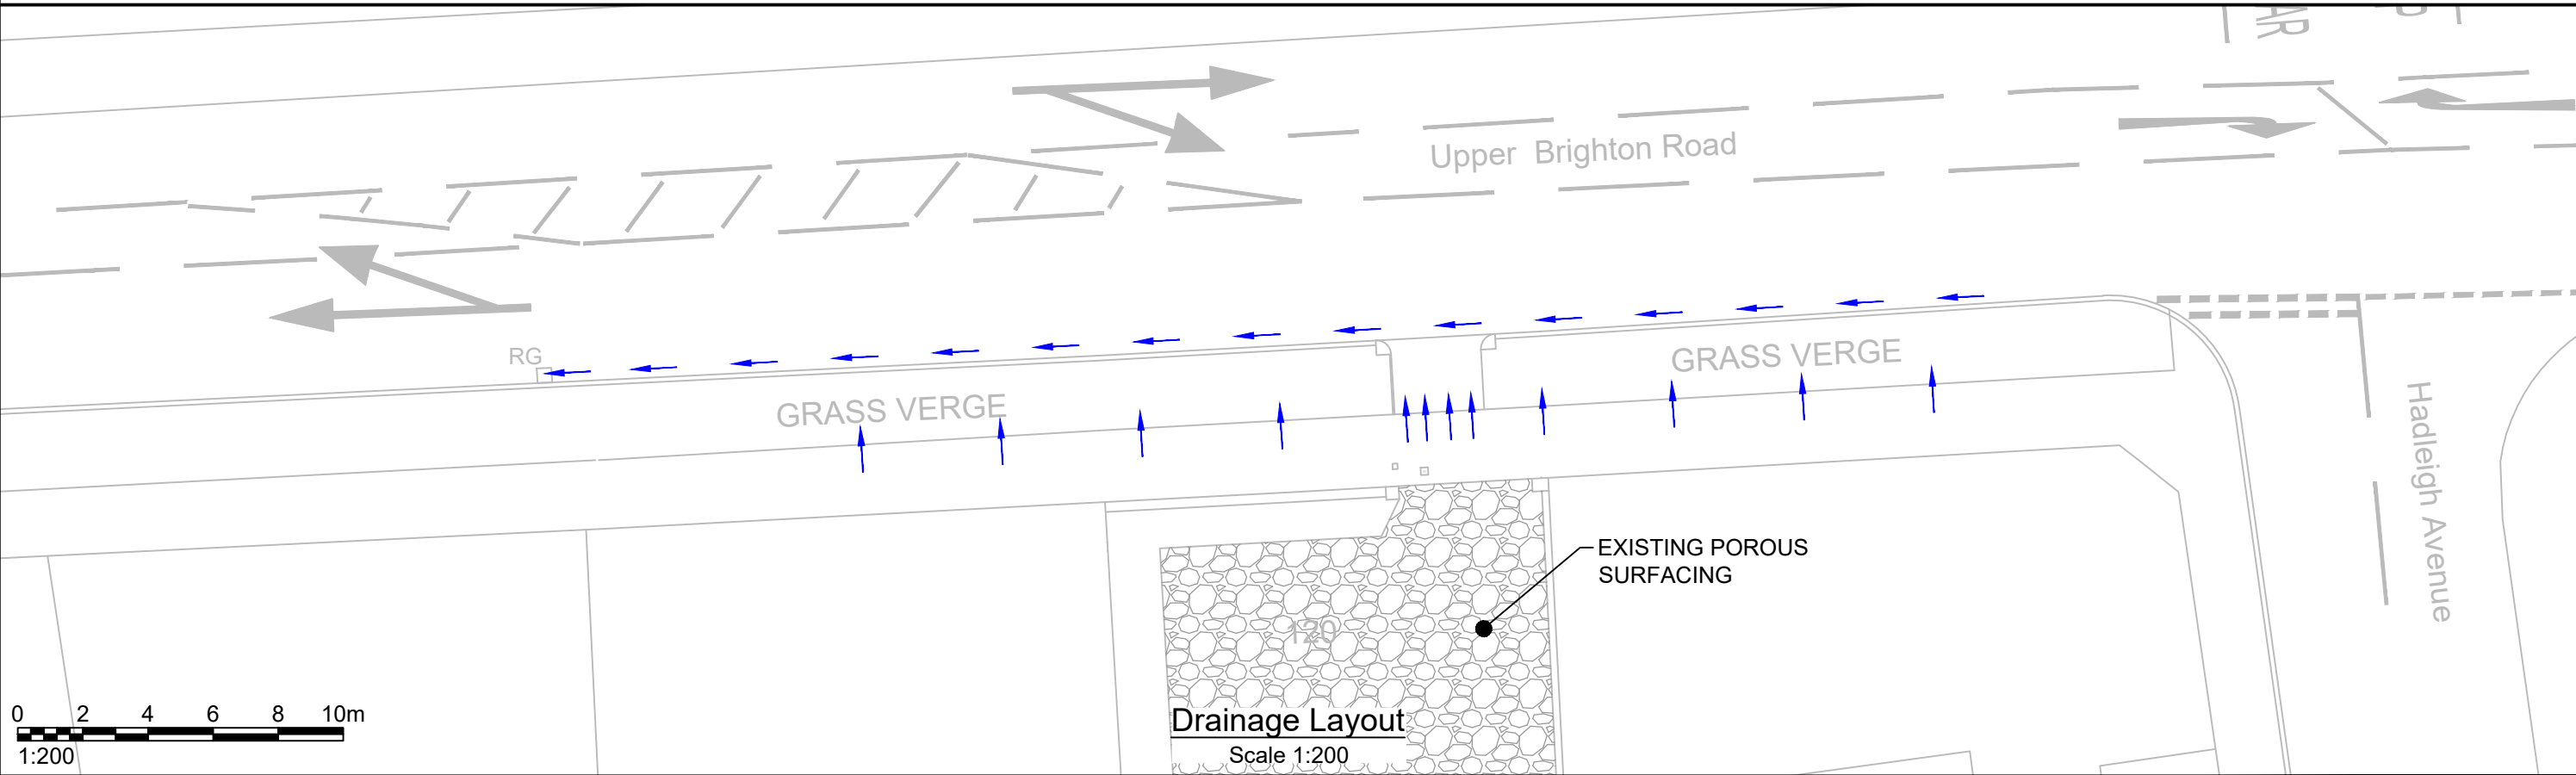


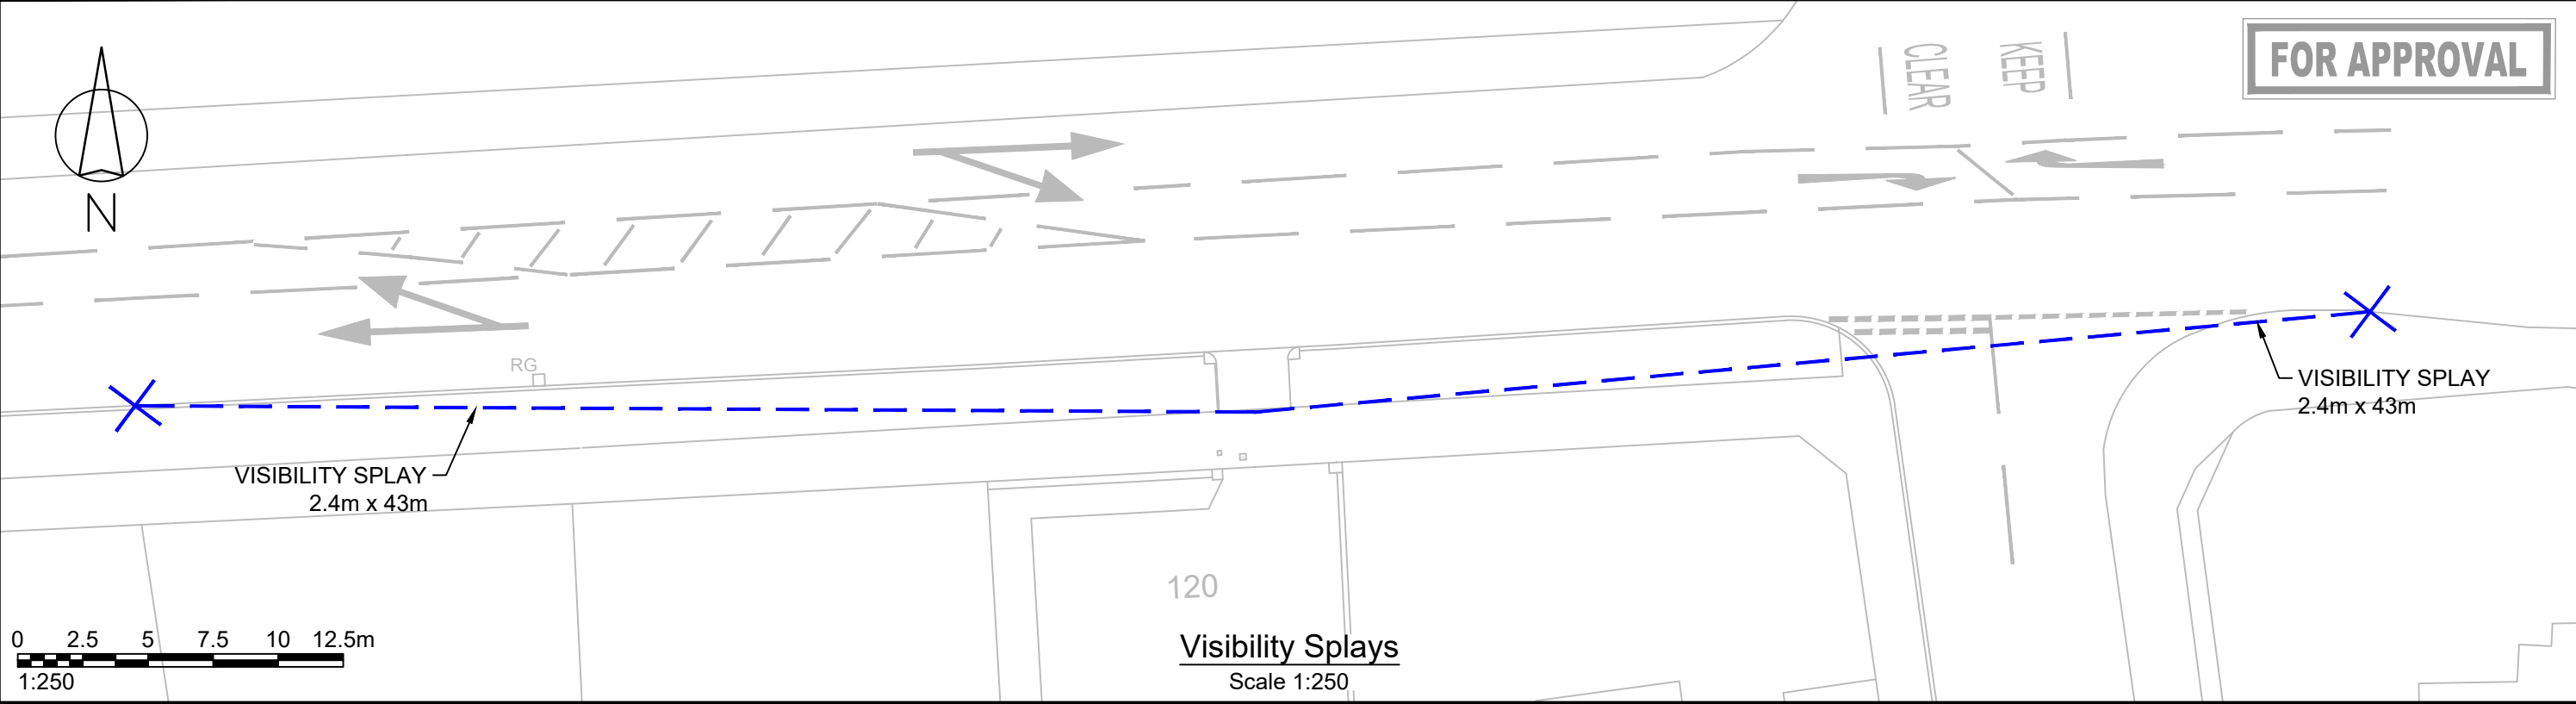

Rev	Details		Drawn	Checked	Date	NOTES :	Client Andrea Glasgow					Mike Glasgow Senior Highway Design Engineer 9 Ollivers Chase Goring By Sea BN12 4FN Tel. No. 07883224556		
...	...	...	...	...	1. This drawing to be read & printed in colour. 2. This drawing is for illustrative purposes only, and not for construction.	Project 120 Upper Brighton Road, Worthing, BN14 9JB								
						Drawing Title Block Plan (Existing Layout)								
							Drawn MG	Checked MG	Date 25.04.26	Scale As shown	Size A3	Drawing Number 2026-000-002		Rev ...

NOTE: THE PROPERTY OF THIS DRAWING AND DESIGN IS VESTED IN TTP CONSULTING LTD. IT MUST NOT BE COPIED OR REPRODUCED IN ANY WAY WITHOUT THEIR PRIOR WRITTEN CONSENT. © TTP Consulting. All rights reserved.