




**UK
Planning
Maps**

KEY:

- Existing dropped curb (4830mm)
- Proposed new dropped curb (6400mm)
- Proposed new kerb (1280mm)

30 Riverside Road, Shoreham-By-Sea, BN43 5RB

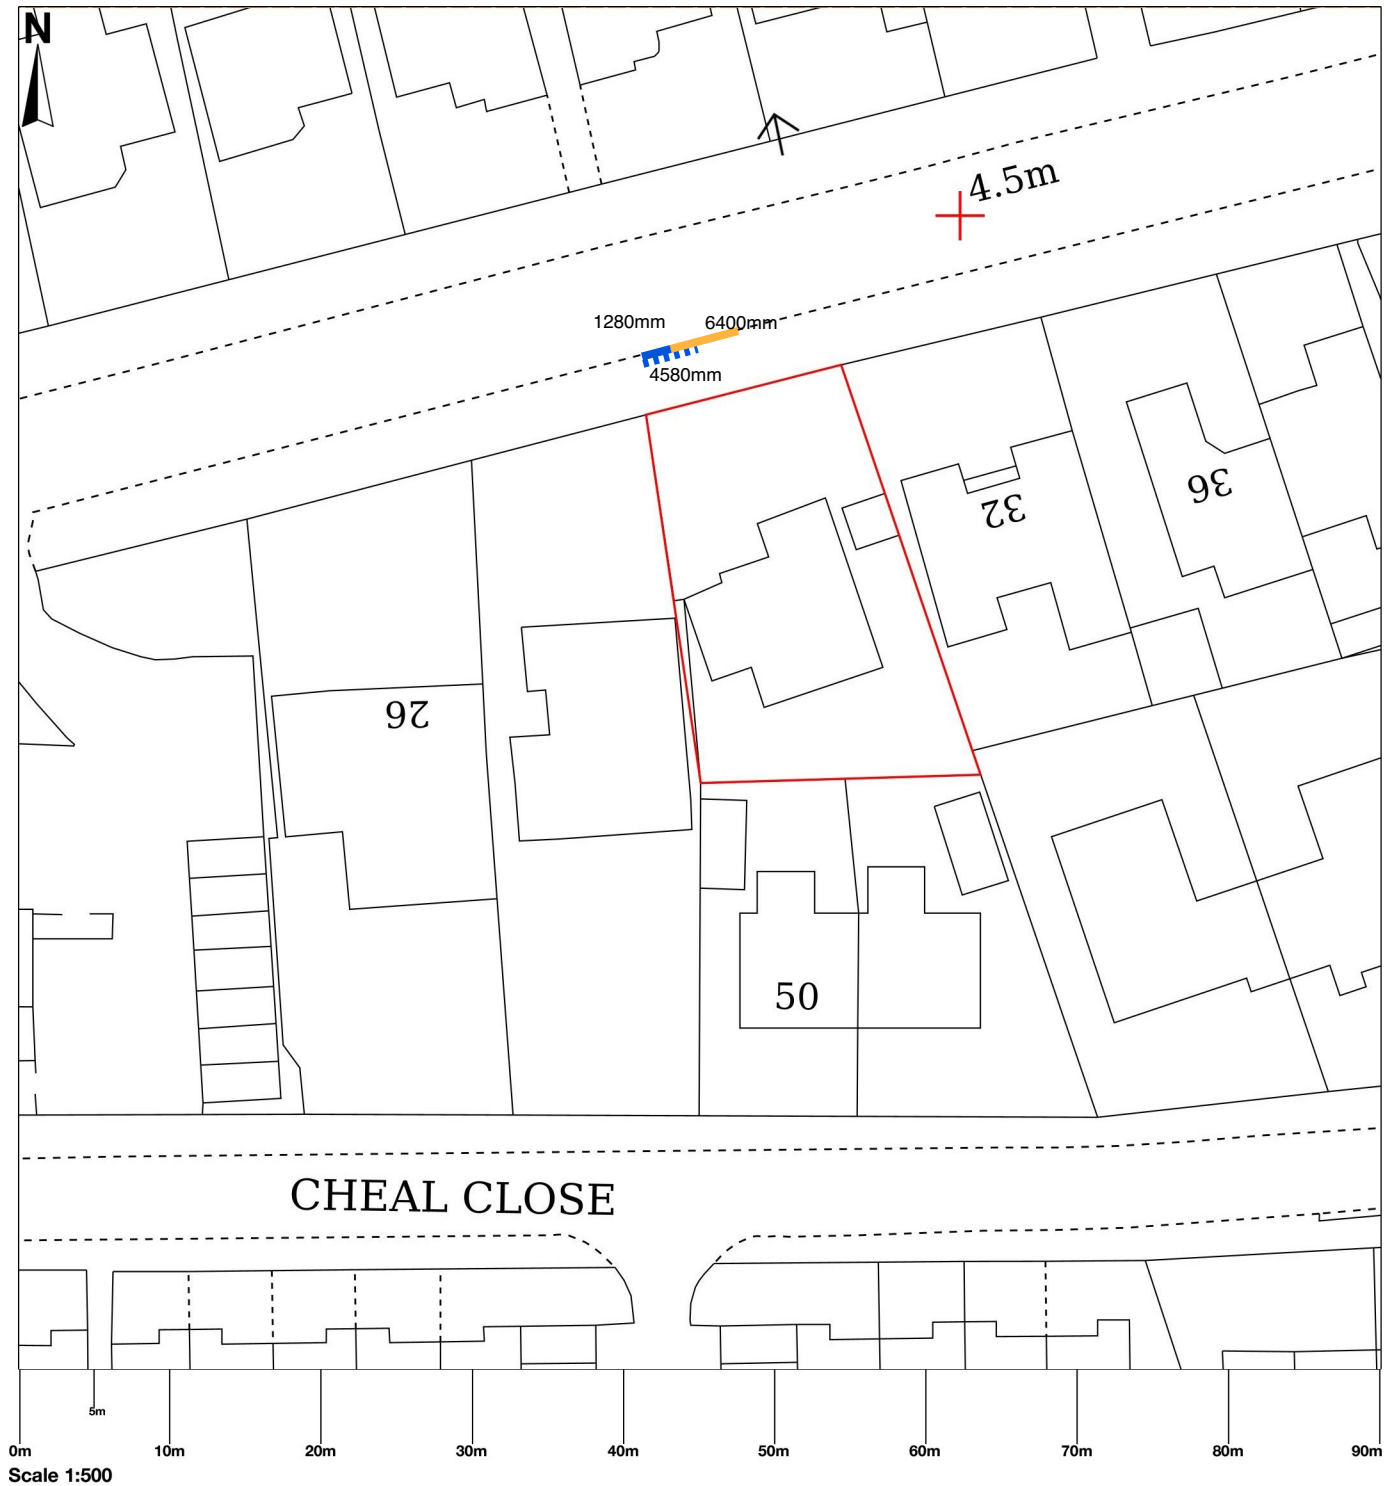

© Crown copyright and database rights 2025 OS 100054135. Map area bounded by: 521896,104712 521986,104802. Produced on 30 August 2025 from the OS National Geographic Database. Supplied by UKPlanningMaps.com. Unique plan reference: b90f/uk/1304946/1749612

