




NO CHANGES TO FRONT (NORTH) ELEVATION

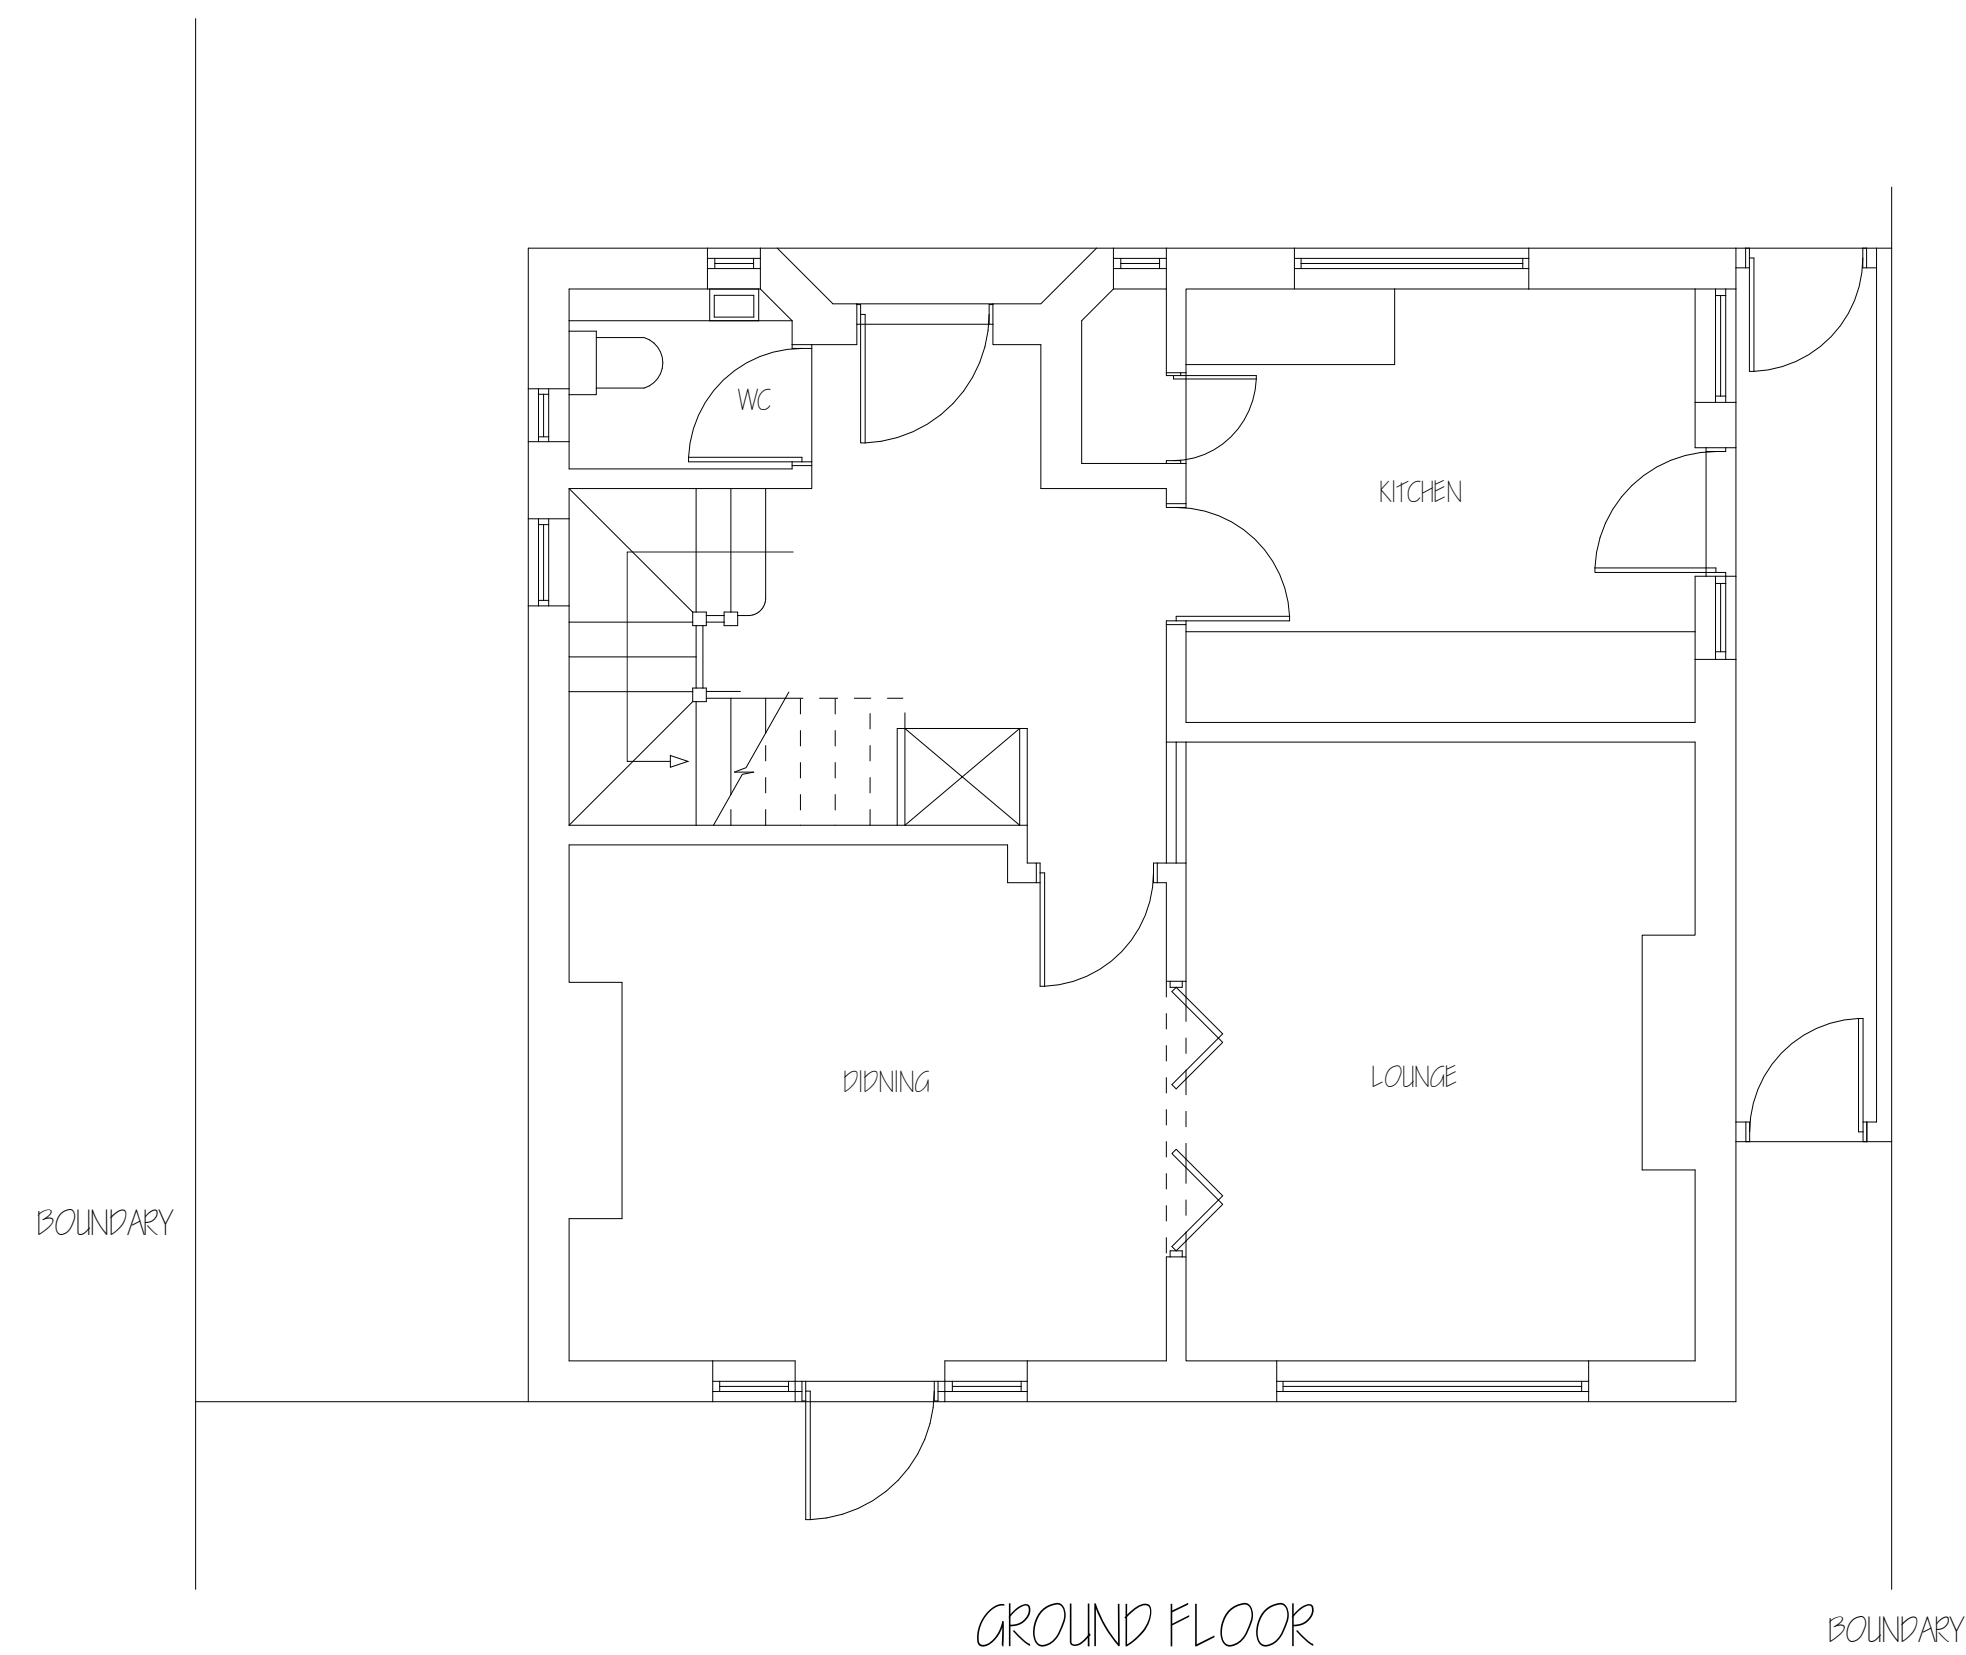

GROUND FLOOR

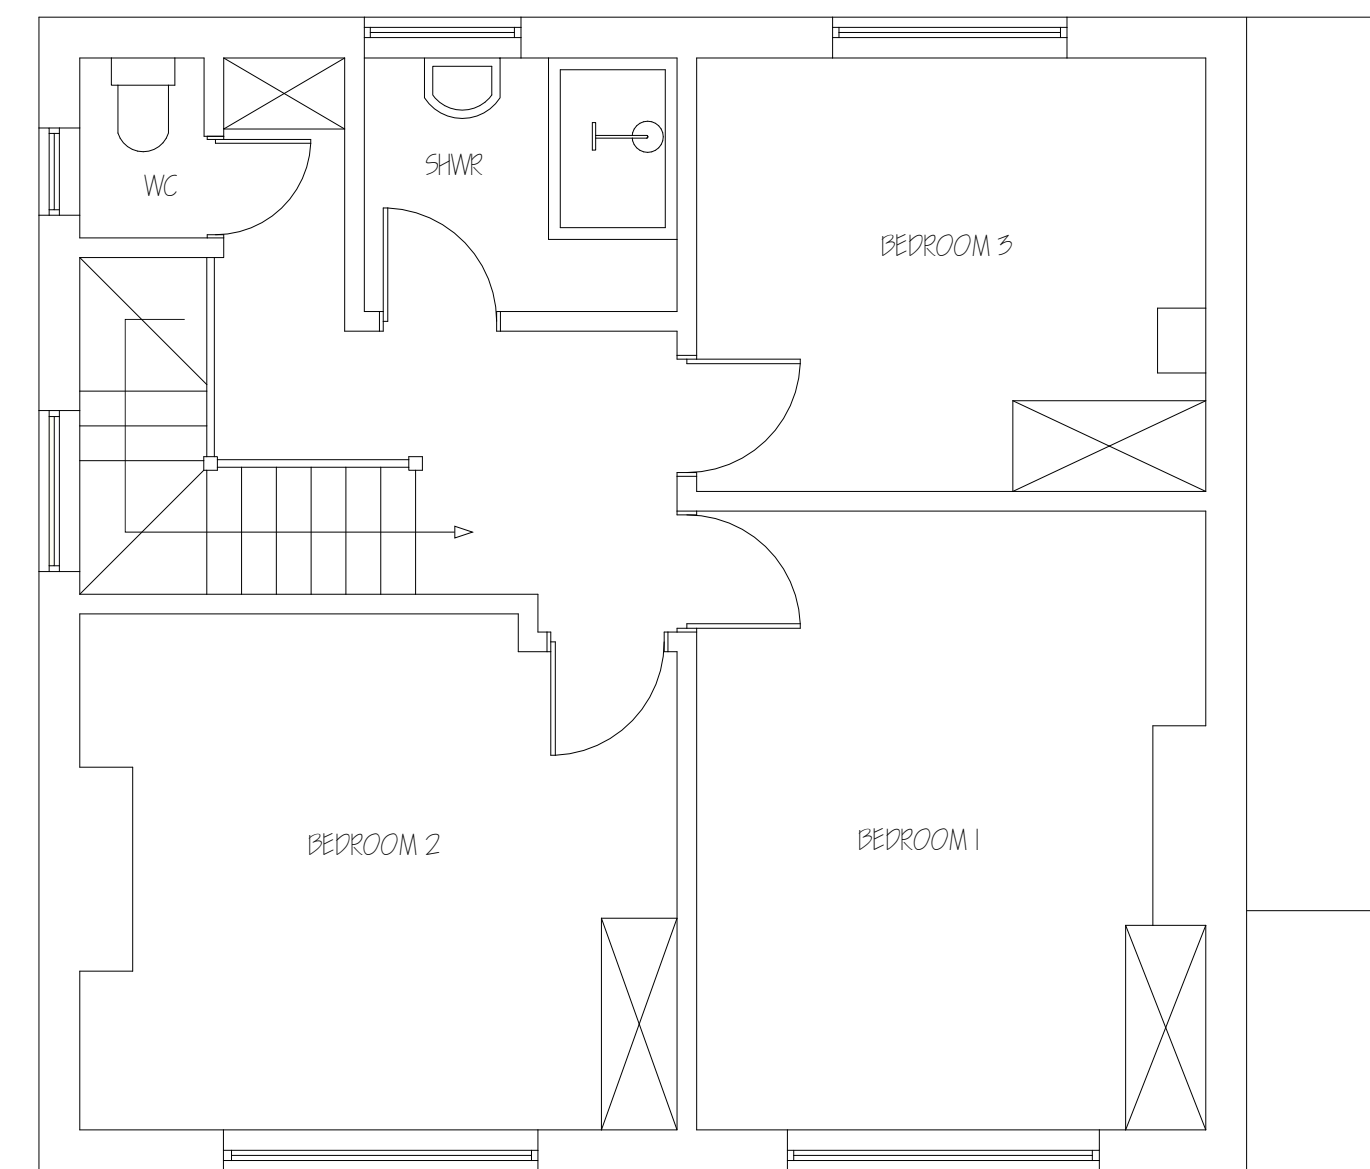

FIRST FLOOR

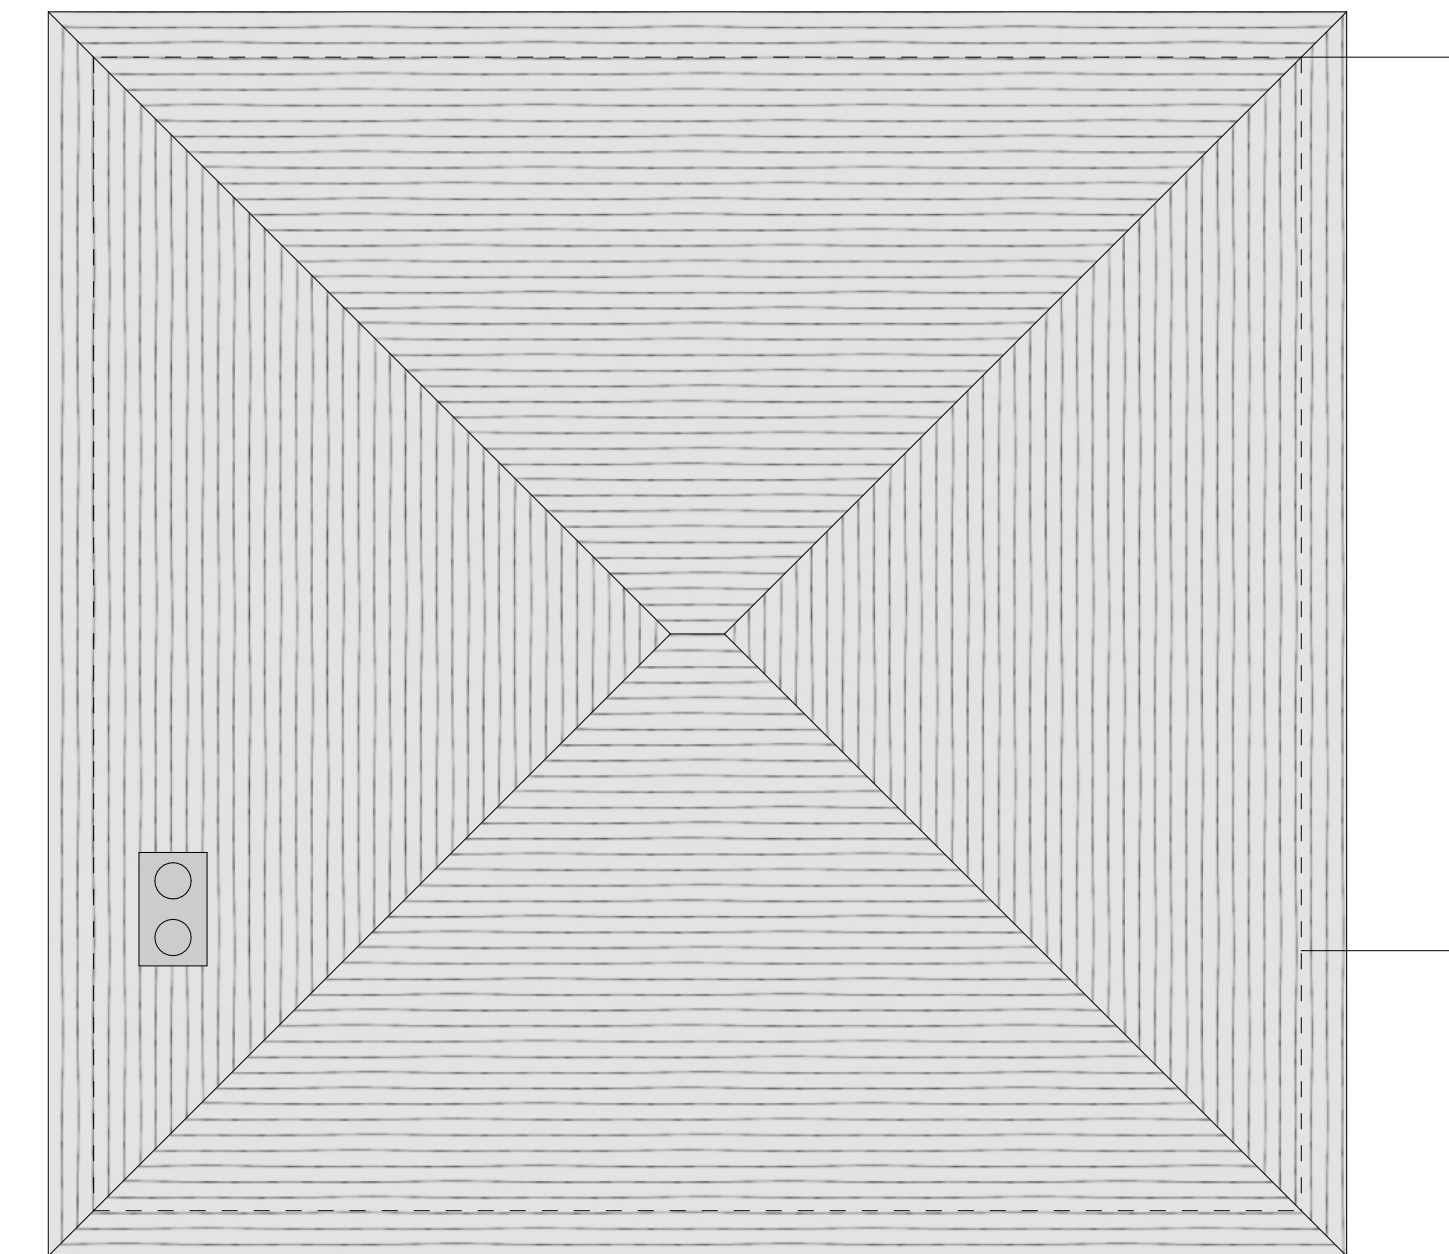

ROOF PLAN

