


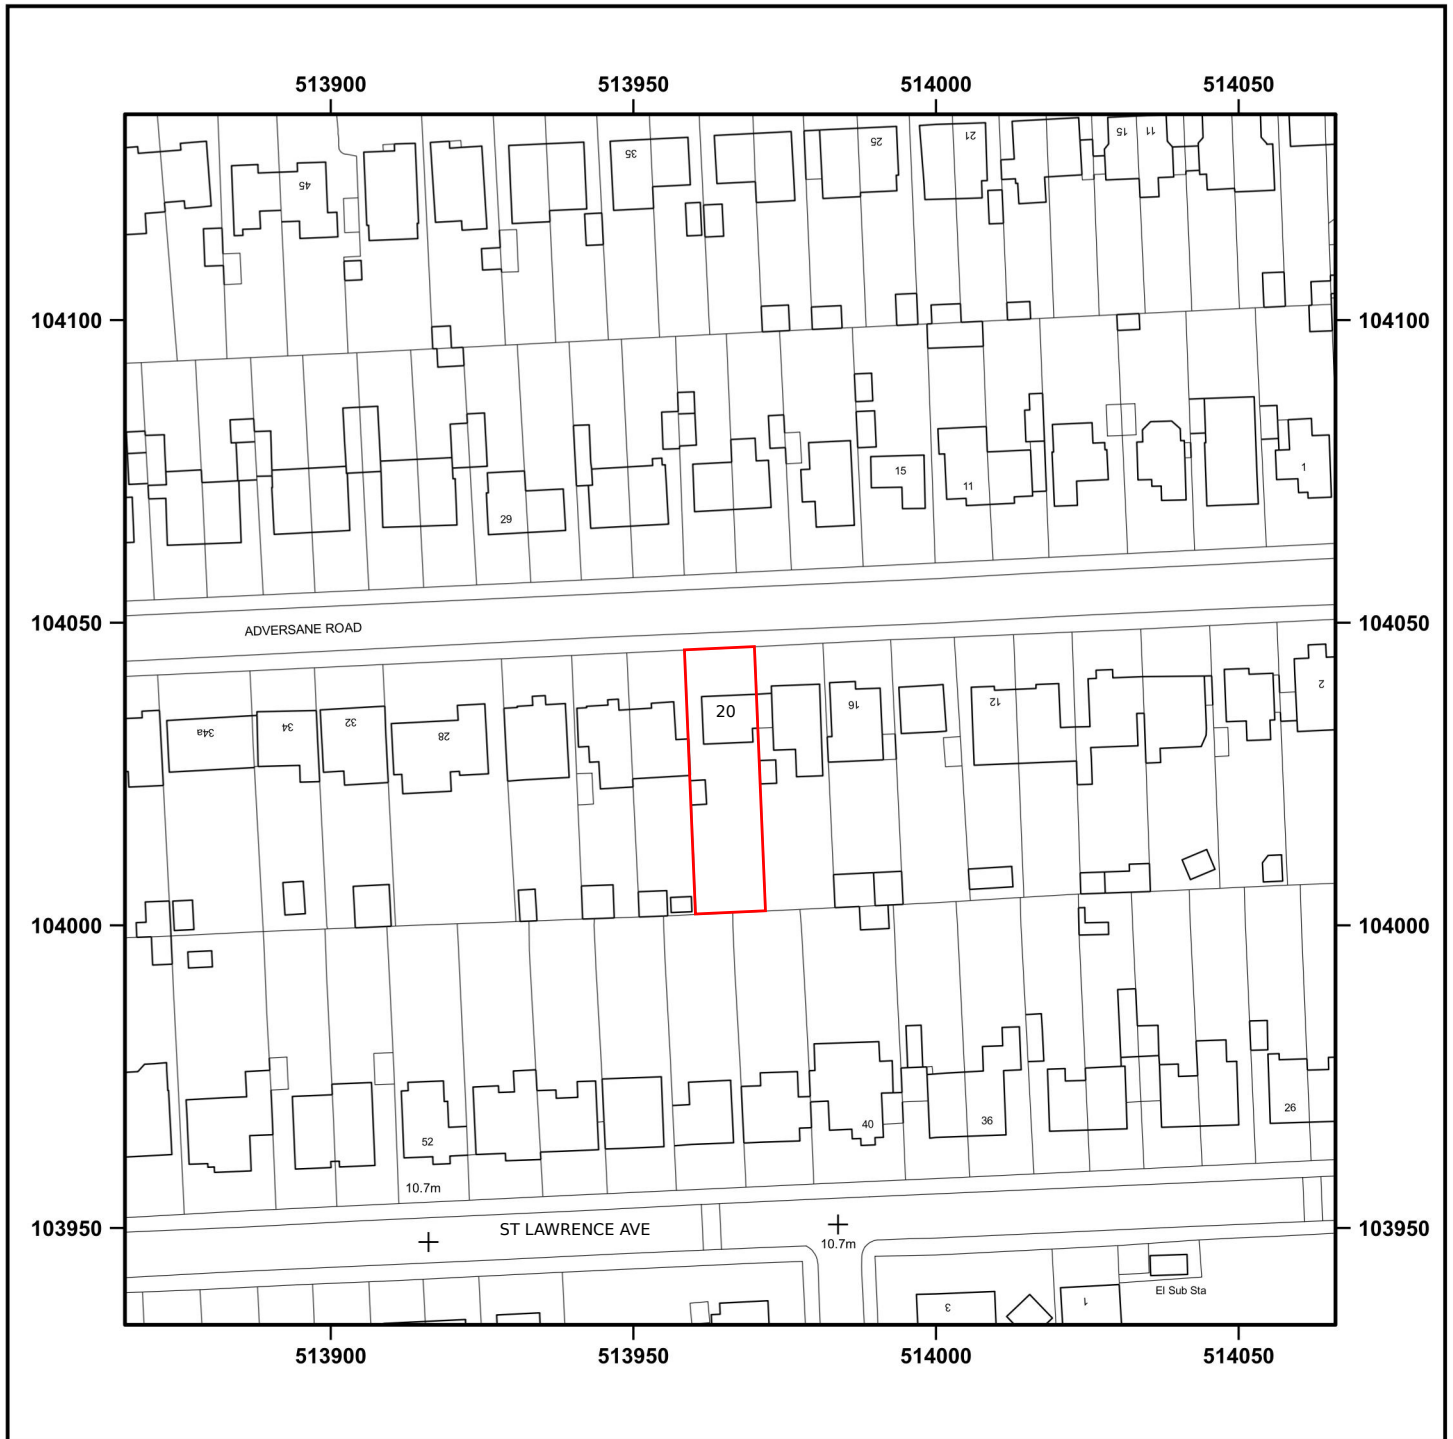

© Crown copyright and database rights 2026 OS AC0000848283. Public rights of way shown on this map have been taken from Local Authority definitive maps. The representation on this map of any other road, track or path is no evidence of the existence of a right of way.

0 12.5 25 37.5 50 m
Scale 1:1250 - 1cm = 12.5m - A4 Size

LOCATION PLAN

DRWG No: DS/MAIO/03

DATE: 22/04/2026

20 ADVERSANE ROAD WORTHING BN14 7QH

Supplied by: www.ukmapcentre.com

Product Info: www.ukmapcentre.com/location-plans-1250-scale

Serial No: 330980

Centre Coordinates: 513966, 104034

Production Date: 24/04/2026