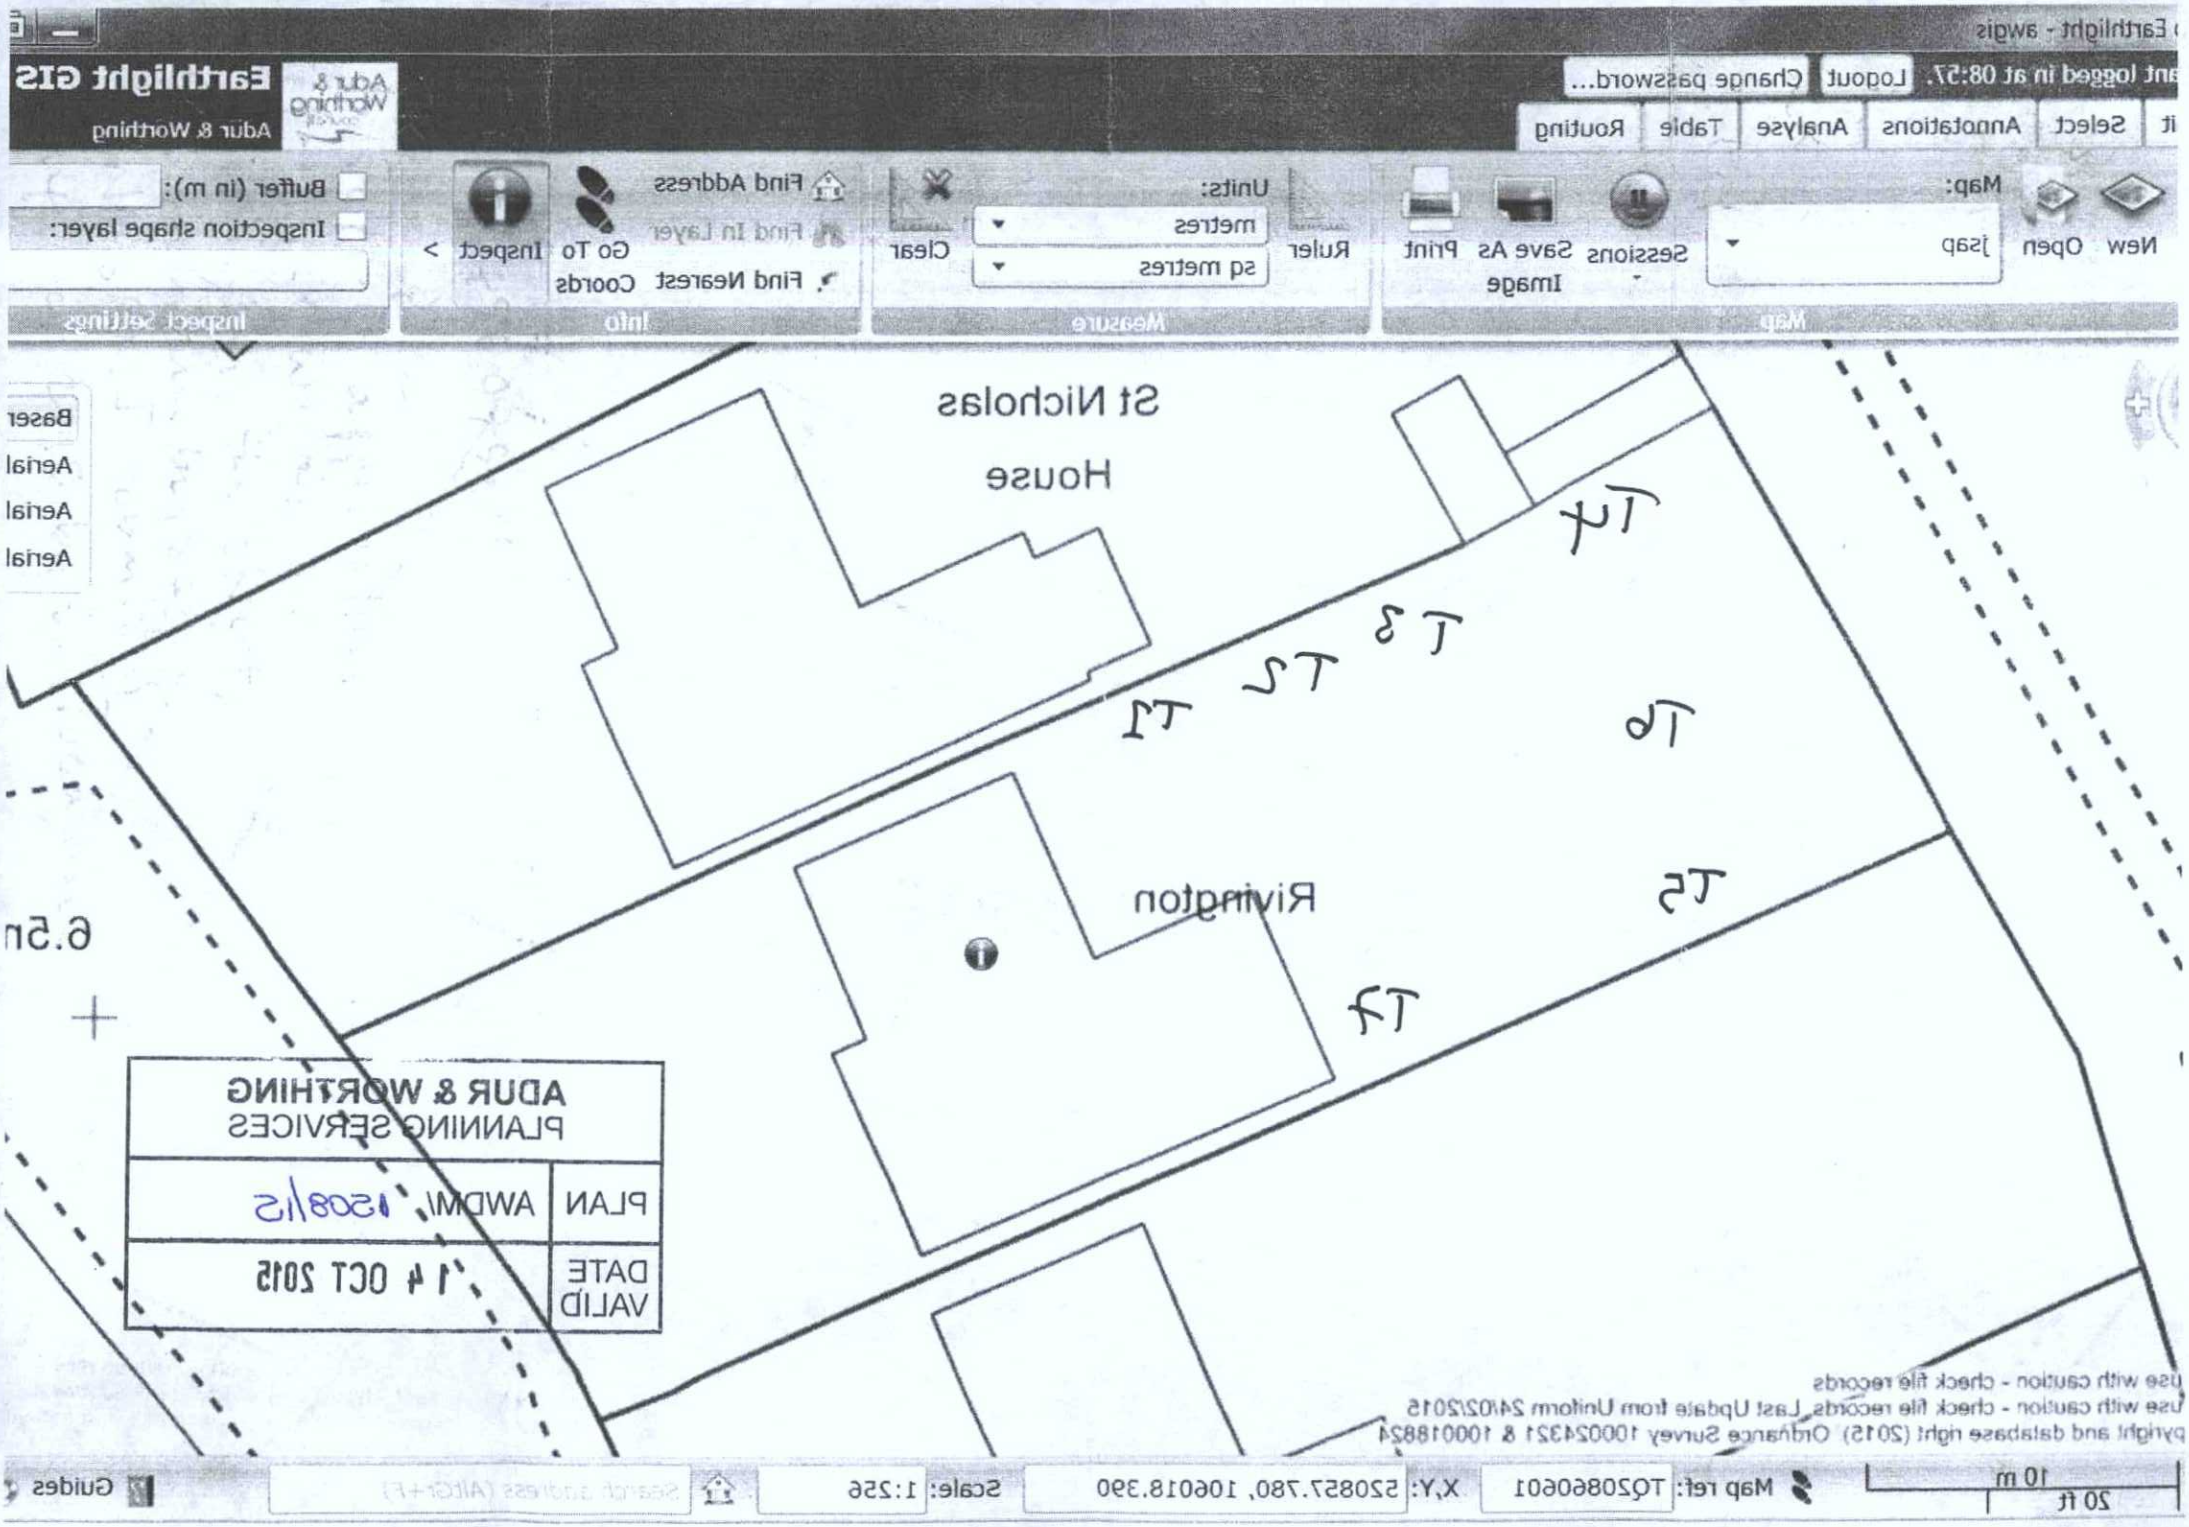
Earthlight GIS
Adur & Worthing
Logout
Change password...
Select
Annotations
Analyse
Table
Routing
New
Open
Map:
jsap
Sessions
Save As Image
Print
Ruler
Units:
metres
sq metres
Clear
Find Address
Find In Layer
Find Nearest
Go To Coords
Inspect
Buffer (in m):
Inspection shape layer:
Map
Measure
Info
Inspect Settings
Baser
Aerial
Aerial
Aerial
St Nicholas
House
Rivington
T1
T2
T3
T4
T5
T6
T7
6.5m
ADUR & WORTHING
PLANNING SERVICES
PLAN
AWDM/ 1508/15
DATE VALID
14 OCT 2015
use with caution - check file records
use with caution - check file records. Last Update from Uniform 24/02/2015
pyright and database right (2015) Ordnance Survey 100024321 & 100018824
10 m
20 ft
Map ref: TQ20860601
X,Y: 520857.780, 106018.390
Scale: 1:256
Guides

ADUR & WORTHING

20 OCT 2015

PL[illegible]G SERVICES

AWDM/1508/15

Ref 4560755v1

Sketch Plan
to support application
for tree works at
Rivington, the Street,
Shoreham by Sea
BN43 5NJ submitted
14 Oct 2015 by S. Trueman.