T.P. OFFICE COPY
BOROUGH OF WORTHING
DEPOSITED 5 4 11
TP REF No.
WB/11/0216/FUL



Existing South Elevation
(1:50)

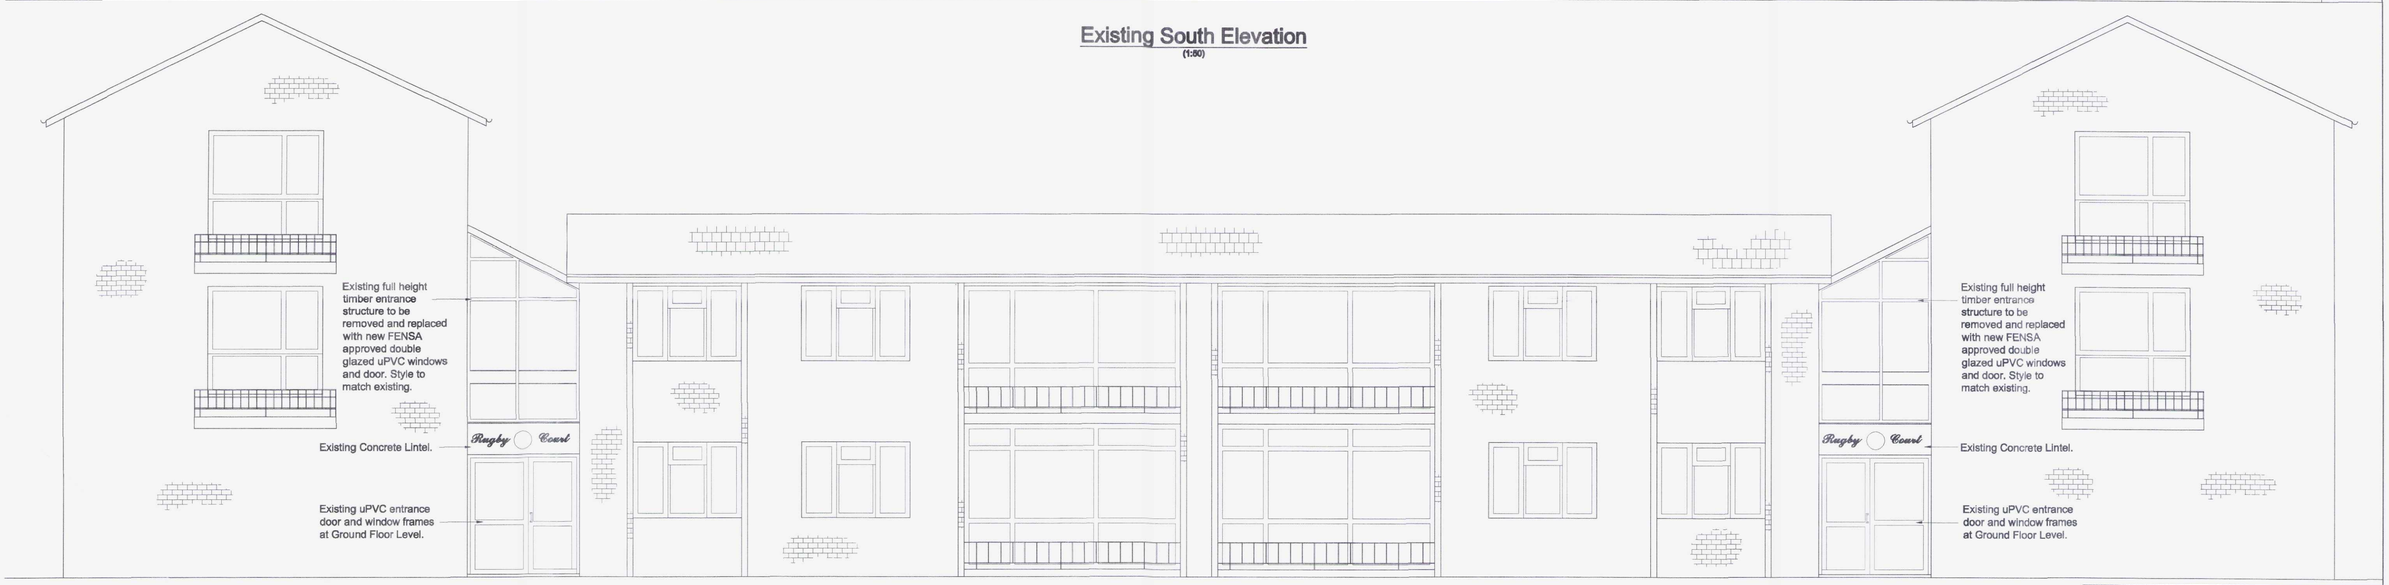

Proposed South Elevation
(1:50)

General Notes

1. All dimensions to be checked on site. All details and dimensions relating to the sub-contractors or suppliers work must be checked and agreed between the subcontractors or supplier and the general contractor.
2. This drawing is to be read in conjunction with all relevant architect's and engineer's drawings and the specification.
3. Works to comply with current Codes of Practice, British Standards and Building Regulations.
4. Contractor to provide all necessary vertical and lateral restraint strapping in order to comply with The Building Regulations.

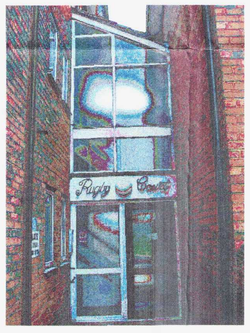

Entrance Structure at Western End

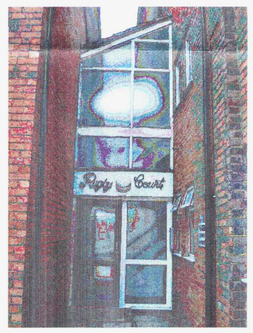

Entrance Structure at Eastern End

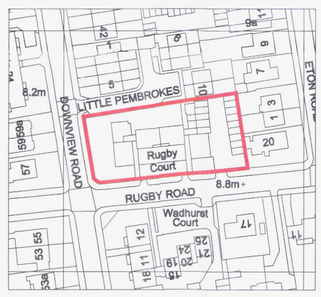

Location Plan.
(1:1250)

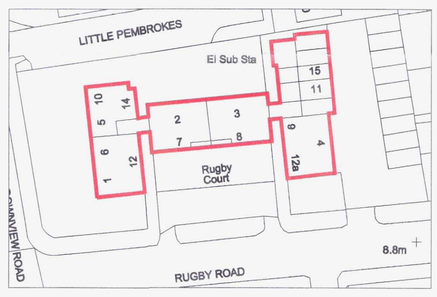

Block Plan.
(1:500)

NORTH

0 25.0m 40.0m 50.0m
SCALE BAR (1:1250)

0 10.0m 15.0m 25.0m 50.0m
SCALE BAR (1:500)

0 2.0m 3.0m 5.0m 10.0m
SCALE BAR (1:100)

0 1.0m 1.5m 2.0m 3.0m 5.0m 10.0m
SCALE BAR (1:50)

CLIENT:
Countrywide Property Management

JOB TITLE:
Rugby Court
Rugby Road
Worthing

DRAWING TITLE:
Proposed Timber Entrance Structure Replacement

DRAWING NUMBER	JOB No	DRG No	
	11023	01	

SCALE		
As shown @ A1	DRAWN BY	CW
	DATE	Feb'11
	ENGINEER	CW
WORK TO FIGURED DIMENSIONS ONLY	CHECKED BY	PSG

PHILIP GOACHER ASSOCIATES
CONSULTING CIVIL AND STRUCTURAL ENGINEERS
PARK HOUSE
122a NEWLAND ROAD, WORTHING
WEST SUSSEX, BN11 1LB
Tel: (01903) 217723 Email: mail@pgoacher.co.uk
www.pgoacher.co.uk