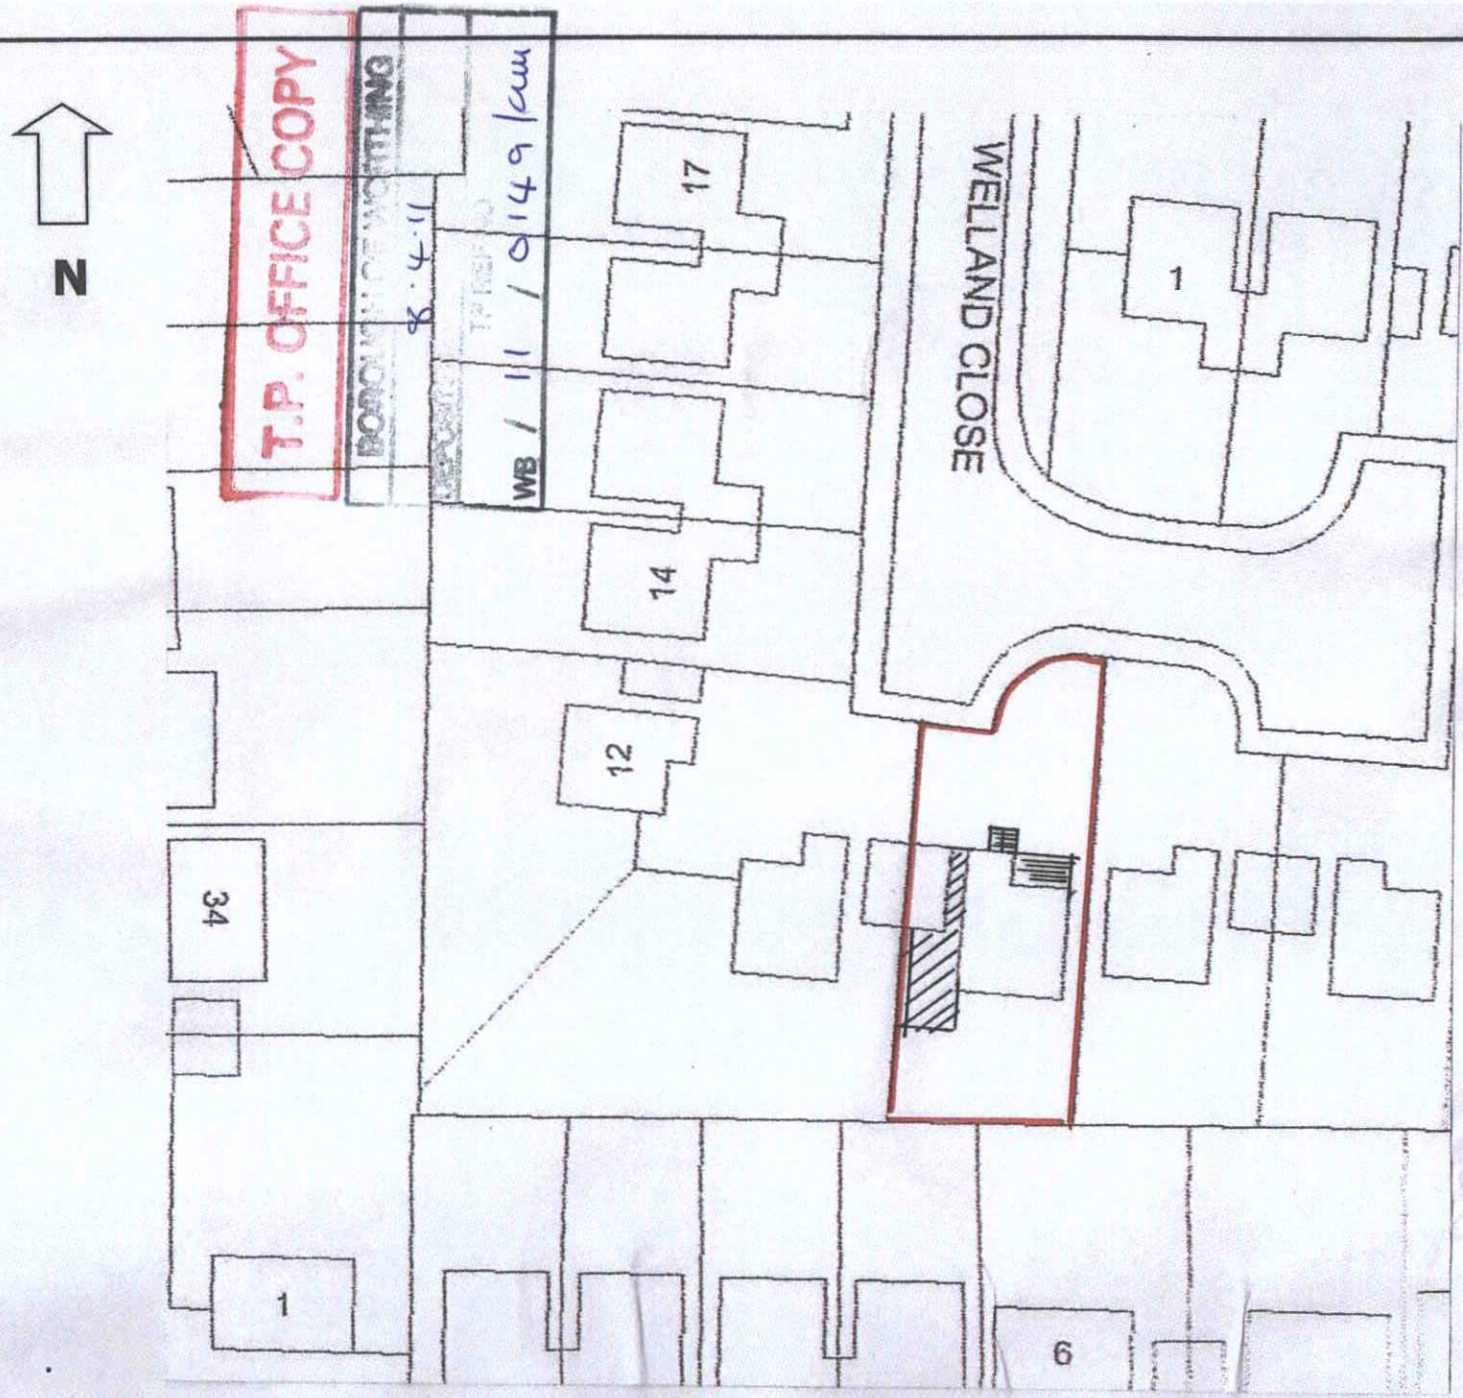

Notes

All dimensions must be checked on site. Drawing can only be scaled for Planning Application purposes. Only written dimensions shall be taken.

The Contractor shall take all necessary site dimensions prior to manufacturing components detailed on this drawing.

All materials and workmanship shall comply with current Building Regulations, relevant British Standards and manufacturers recommendations.

	Date	Revision

Client

Mr R Cannon

Project

10 Welland Close
Worthing
BN13 3NR

Extensions

Drawing Title

Location plan

Scale 1:500

Date December 2010

Drawing No. 10/15-03

Re