25 Ingleside Crescent, Lancing BN15 8EN
02 November 2015

Adur & Worthing councils

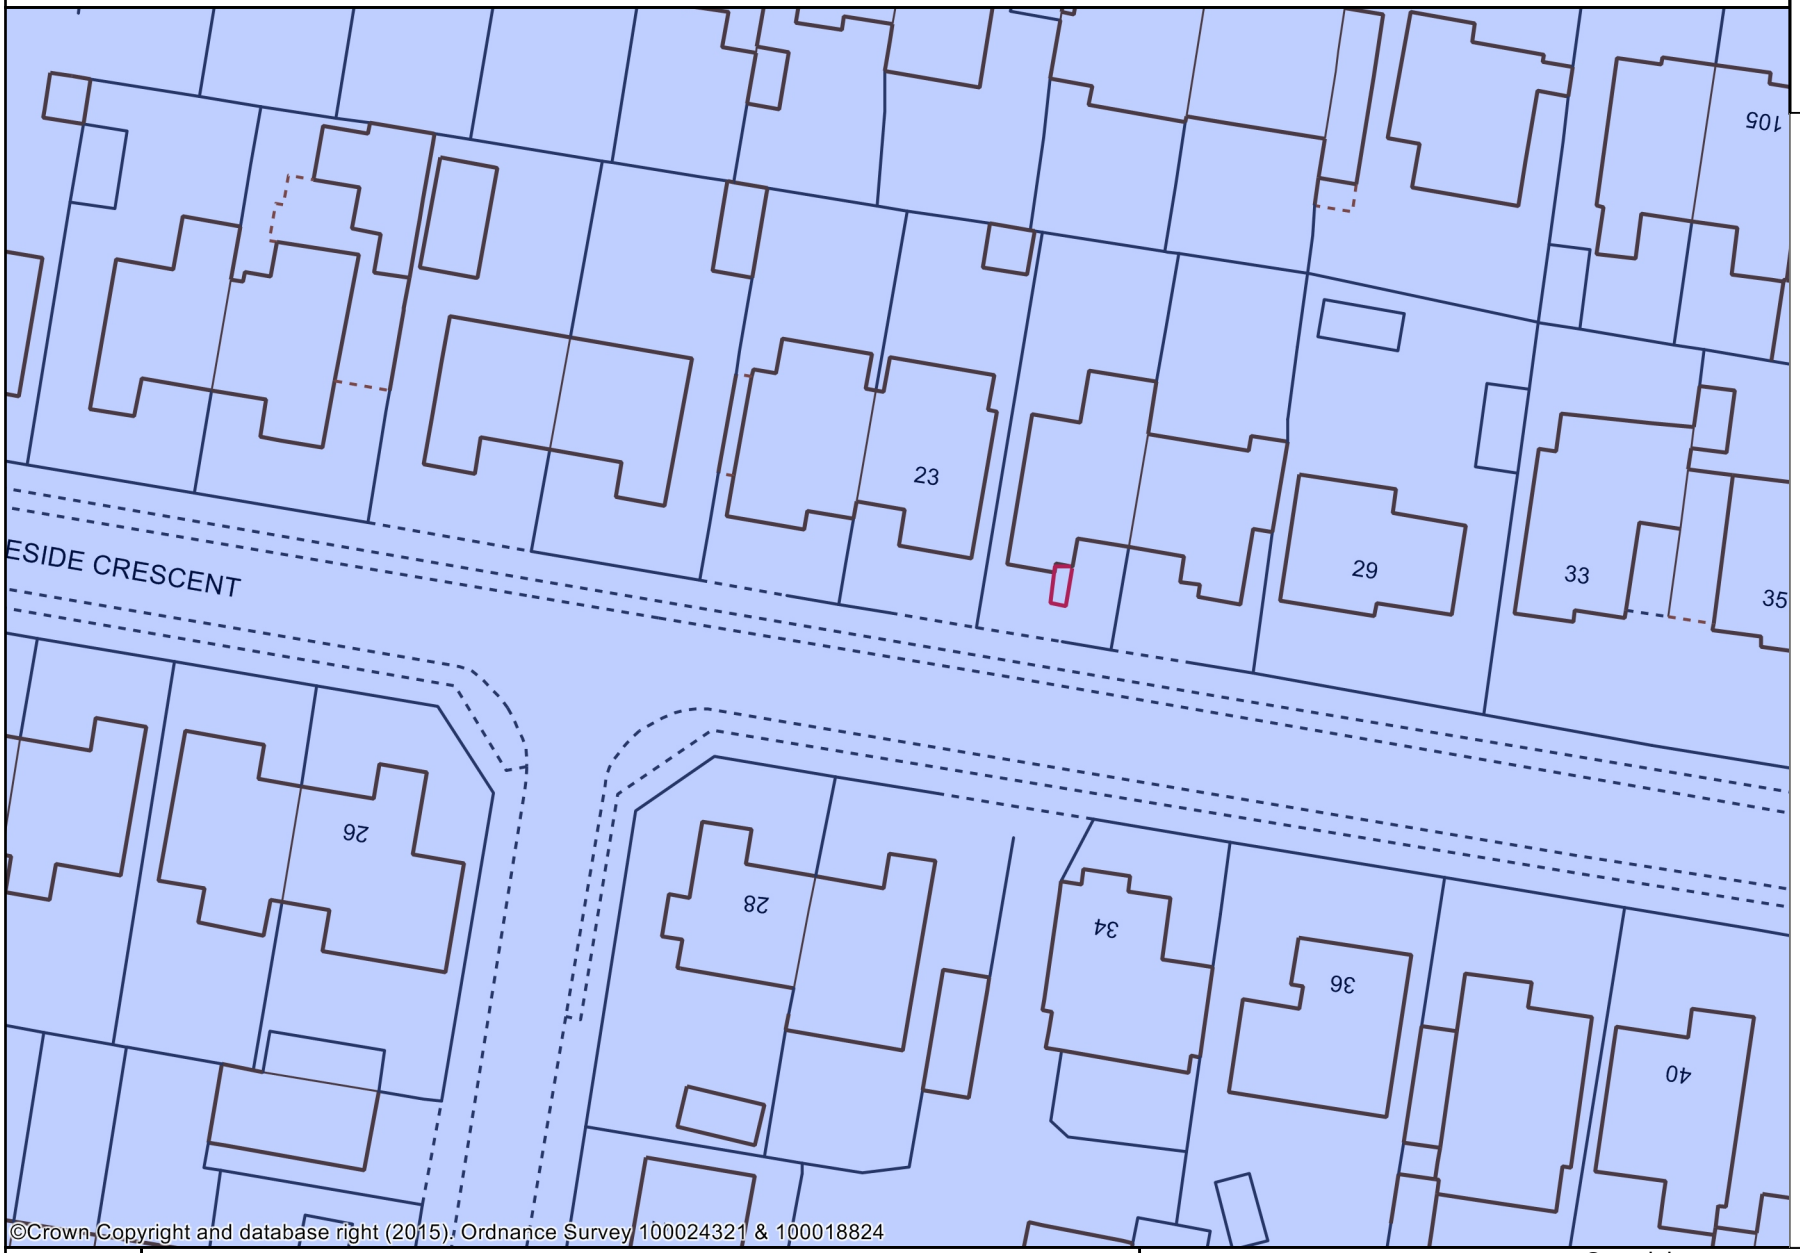

©Crown Copyright and database right (2015). Ordnance Survey 100024321 & 100018824

1:500 Block Plan

Copyright:
This map is reproduced from Ordnance Survey material with the permission of Ordnanace Survey on behalf of the Controller of Her Majesty's Stationery Office Crown Copyright. Unauthorised reproduction infringes Crown copyright and may lead to prosecution or civil proceedings. Licence Number 100024321 & 100018824, 2015