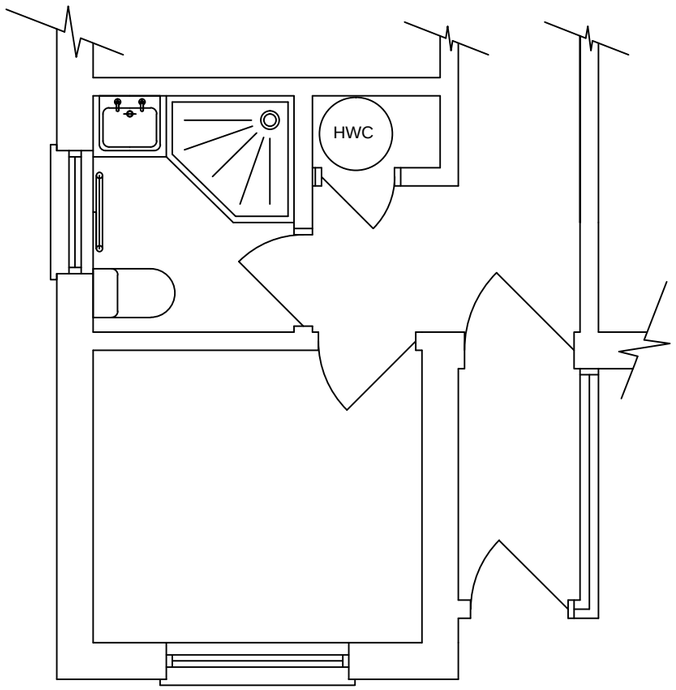

Plan - as existing

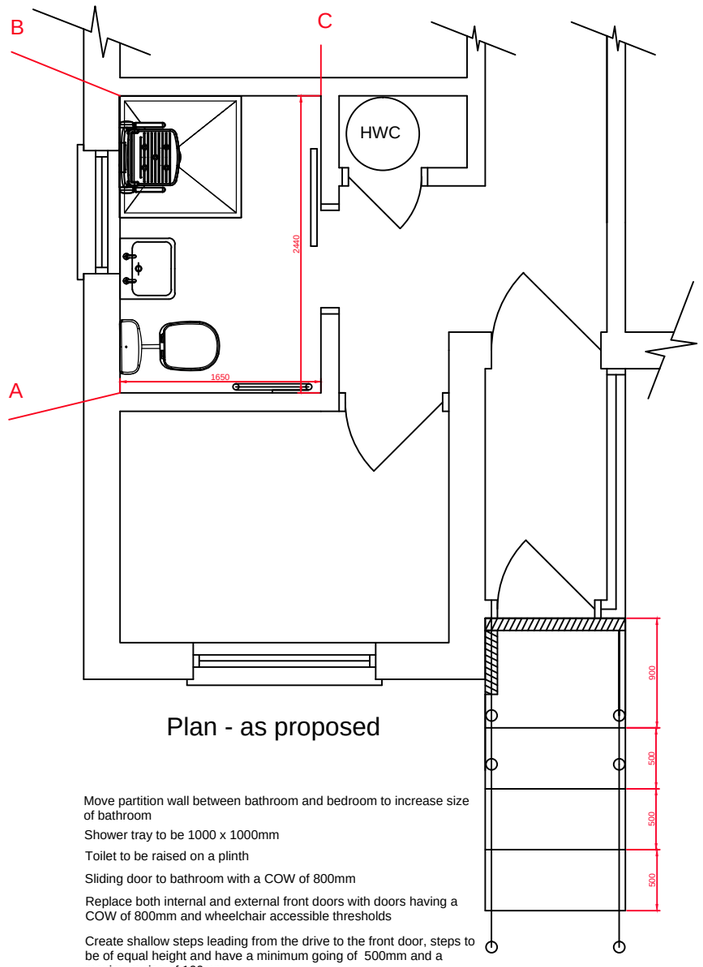

Plan - as proposed



East Elevation

Move partition wall between bathroom and bedroom to increase size of bathroom

Shower tray to be 1000 x 1000mm

Toilet to be raised on a plinth

Sliding door to bathroom with a COW of 800mm

Replace both internal and external front doors with doors having a COW of 800mm and wheelchair accessible thresholds

Create shallow steps leading from the drive to the front door, steps to be of equal height and have a minimum going of 500mm and a maximum rise of 100mm

Provide galvanised handrails to both sides of the steps

Mr Burt
25 Ingleside Crescent
Lancing
BN158EN

Proposed Bathroom and Access

Scale: 1:50
Date: Oct 2015
Drawn: Mike Peckham

25/ING

/04

ADUR & WORTHING HOME IMPROVEMENT ASSISTANCE
ADUR & WORTHING COUNCILS
PORTLAND HOUSE
RICHMOND ROAD
WORTHING
BN11 1HS