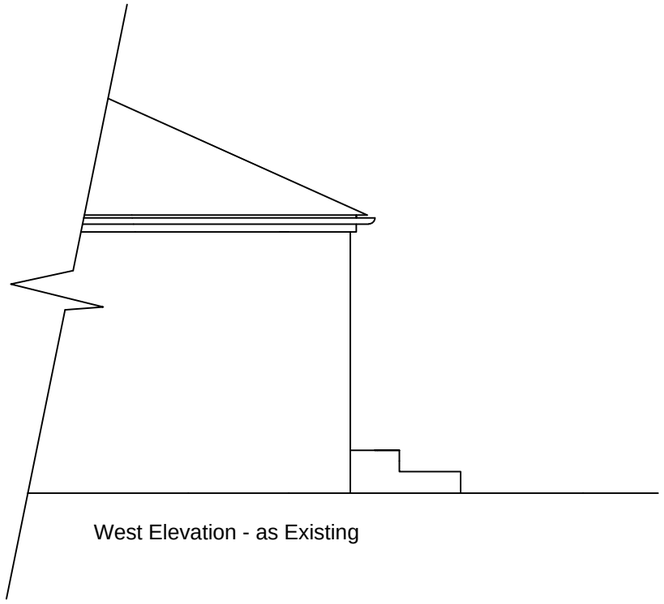

West Elevation - as Existing

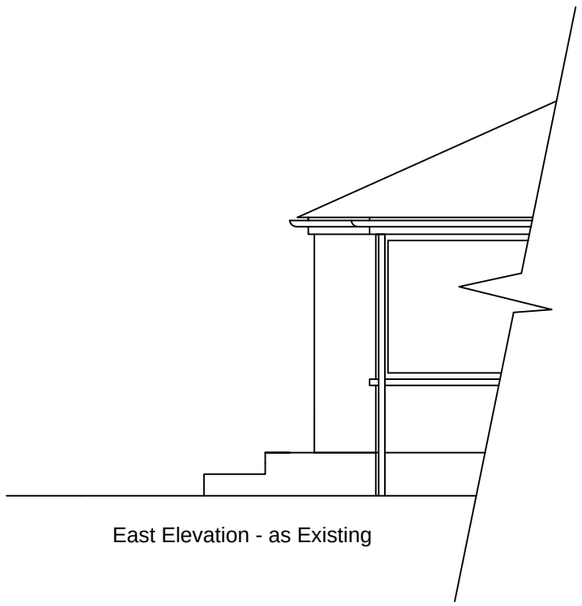

East Elevation - as Existing



South Elevation - as Existing

0 50 100

Mr Burt
25 Ingleside Crescent
Lancing
BN158EN

Elevations - as Existing

Scale: 1:50
Date: Oct 2015
Drawn: Mike Peckham

25/ING

/05

ADUR & WORTHING HOME IMPROVEMENT ASSISTANCE
ADUR & WORTHING COUNCILS
PORTLAND HOUSE
RICHMOND ROAD
WORTHING
BN11 1HS