

West Elevation - as Proposed



East Elevation - as Proposed

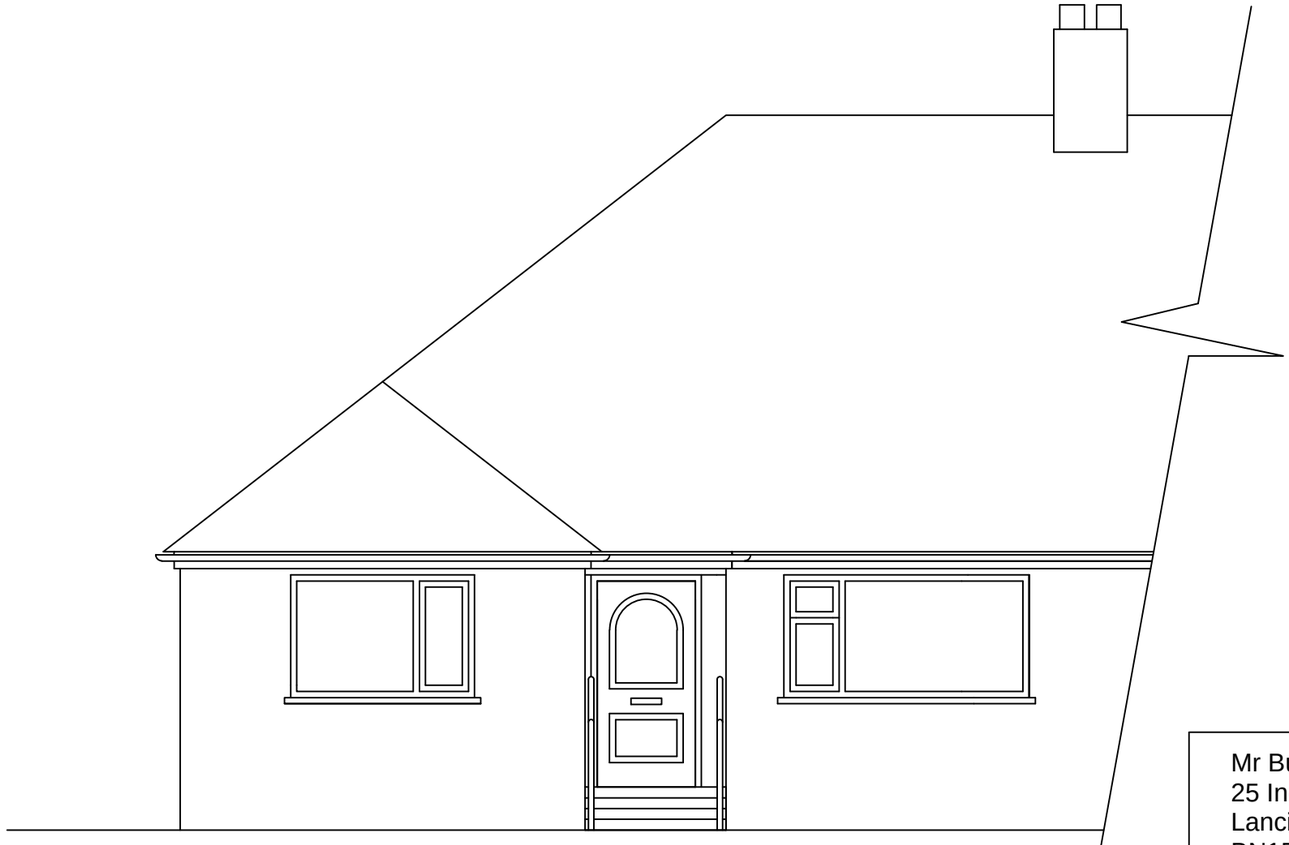

South Elevation - as Proposed

0 50 100

- Replace external door with one of similar design, but having a clear Opening Width of 800mm and a Wheelchair Accessible Threshold.
- Construct shallow steps leading from the drive to the front door. Steps to have a maximum rise of 100mm and a going 500mm.
- Steps to be constructed from Concrete and finished with concrete pavers having a slip resistant finish.
- Provide Galvanised Handrails to both sides of the steps as Key Klamp or similar approved.

Mr Burt
25 Ingleside Crescent
Lancing
BN158EN

Elevations - Proposed

Scale: 1:50
Date: Oct 2015
Drawn: Mike Peckham

25/ING

/06

ADUR & WORTHING HOME IMPROVEMENT ASSISTANCE
ADUR & WORTHING COUNCILS
PORTLAND HOUSE
RICHMOND ROAD
WORTHING
BN11 1HS