DUR DISTRICT COUNCIL
PLANNING DIVISION
PLAN No. AWDM/0879/11
DATE RECEIVED 03 NOV 2011

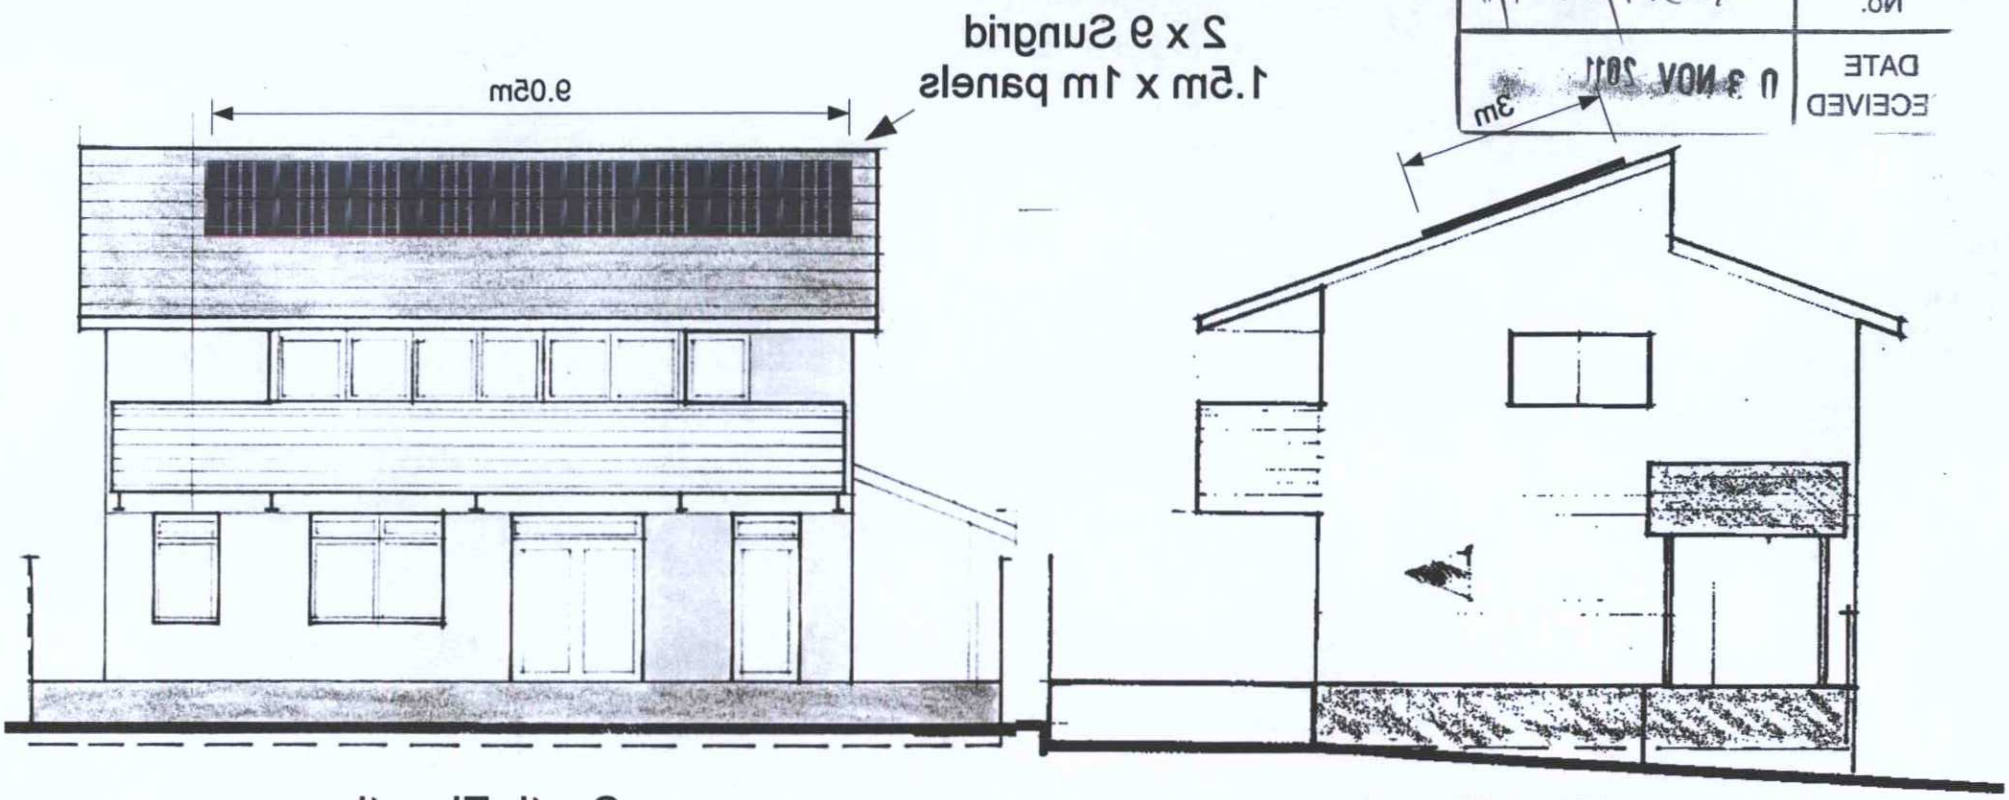

South Elevation

West Elevation

Scale: 1cm = 1m
Original Size = A4

2 November 2011
M.D.Croker

Lancing Sailing Club
Proposed 3.87kWp Solar PV Array

Drg. LSC_PV2011DetailVer2

