received 9.11.11

ADUR DIST... UNCIL
PLAN... ION
PLAN No. AWDM/0768/11
DATE RECEIVED 09 NOV 2011

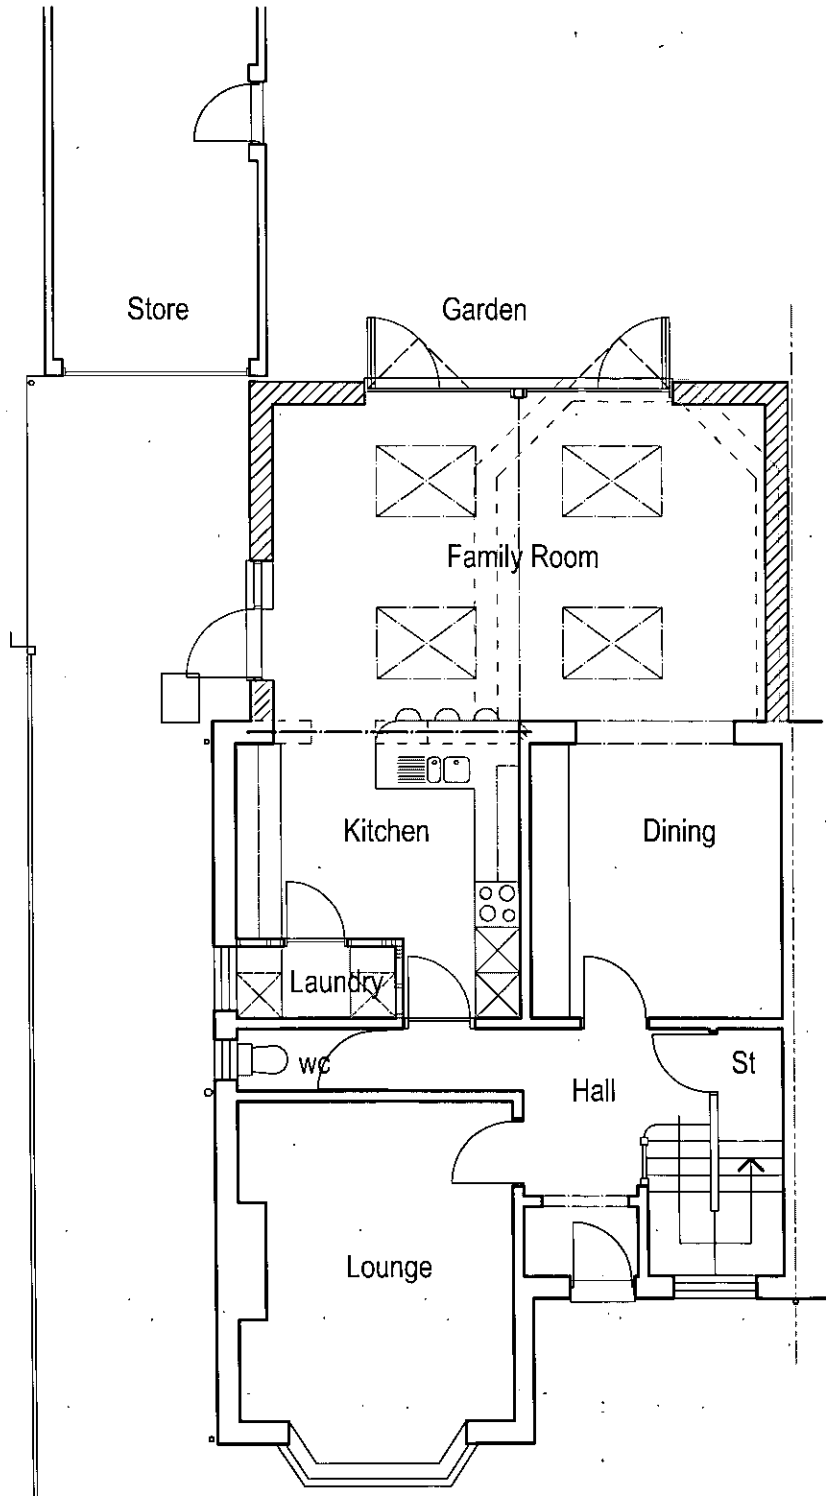

Ground Floor Plan @ 1:100

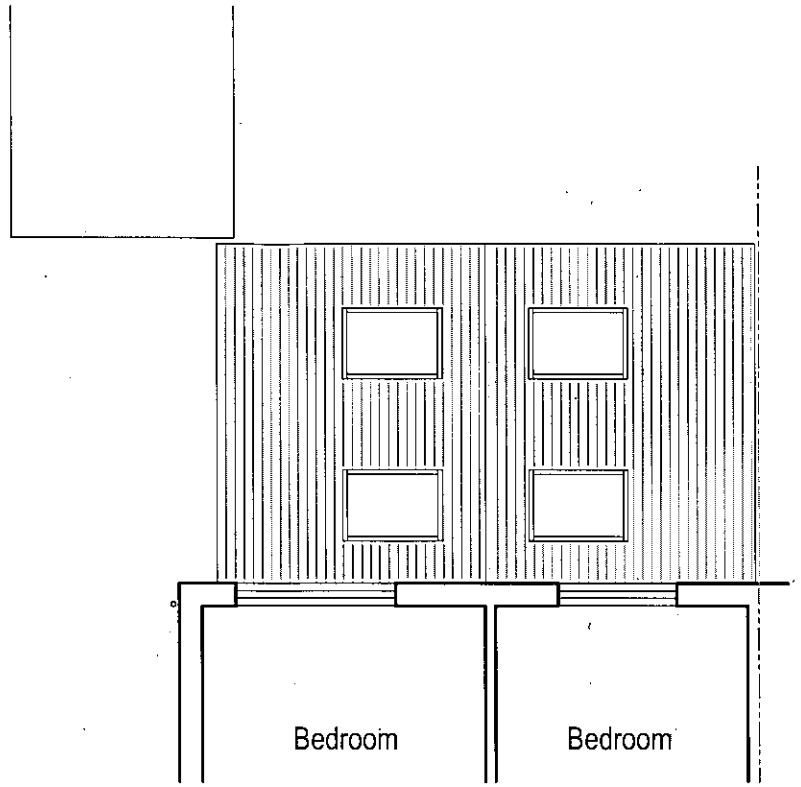

Part First Floor Plan @ 1:100

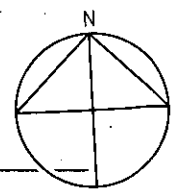

0 1 2 3 5m 10m
Scale 1:100

Rev	Description	Date
A	Wood burning stove and flue omitted	08.11.11

Job Reference	Client
Rear Extension 21 Croft Avenue Southwick	Mr & Mrs King

Drawing Title	Drawing No	Rev
Proposed Plans	ADC457/03	A

Date	Scale	Dwg Size	Plot Style	Drawn	Checked
04.10.11	1:100	A3	ADCgreyscale	AJ	AD

All dimensions to be checked on site and do not scale from this drawing. This drawing should be approved by Local Authority Building Control or other appropriate checking authority prior to commencement of work. This drawing should not be reproduced without the prior consent of the author

ADC
Allstair Dodd Consulting Ltd
Architectural Services
Construction Drawing Packages
CAD Draughting

72a Beaconsfield Road . Brighton . East Sussex . BN1 6DD
Tel: 01273 669466 . Fax: 01273 669467
Email: info@adcbrighton.co.uk