Received 9.11.11

ADUR DISTRICT COUNCIL
PLANNING DIVISION
PLAN No. AWDM/0768/11
DATE RECEIVED 09 NOV 2011

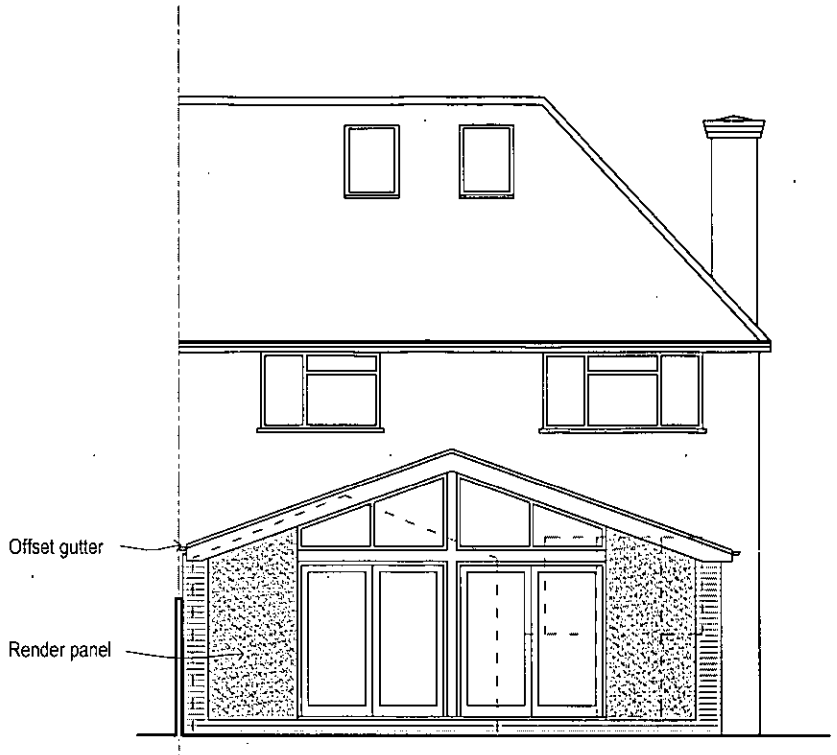

Rear Elevation @ 1:100

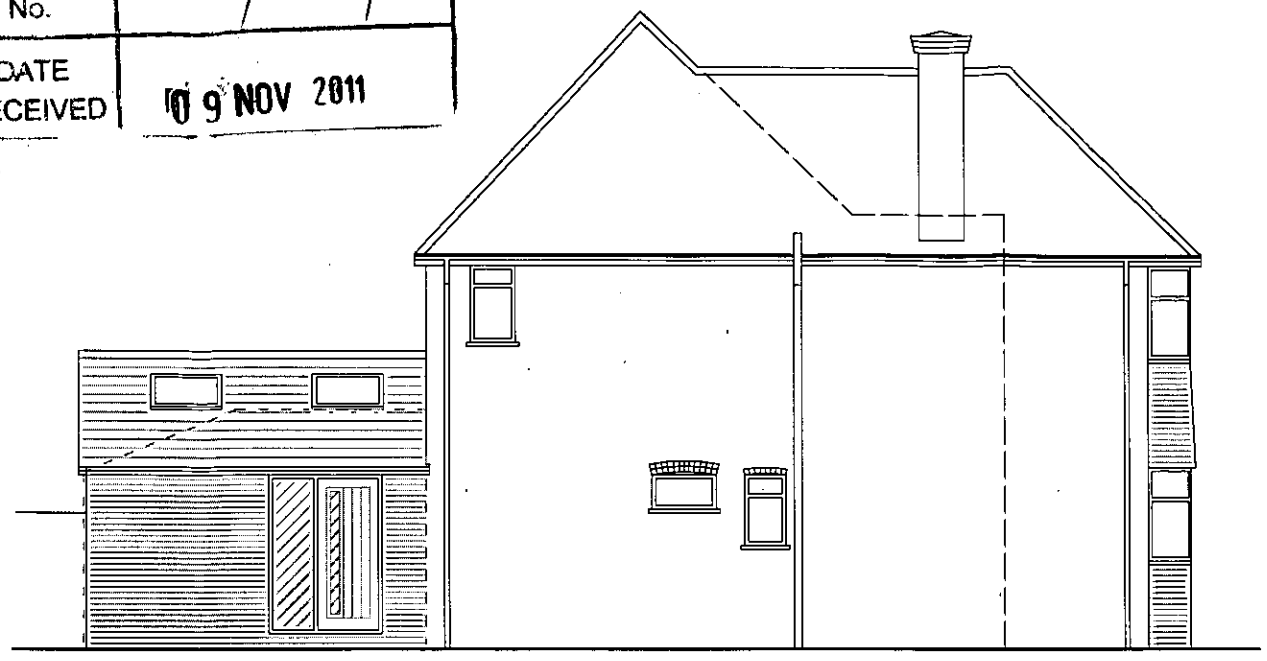

Side Elevation @ 1:100

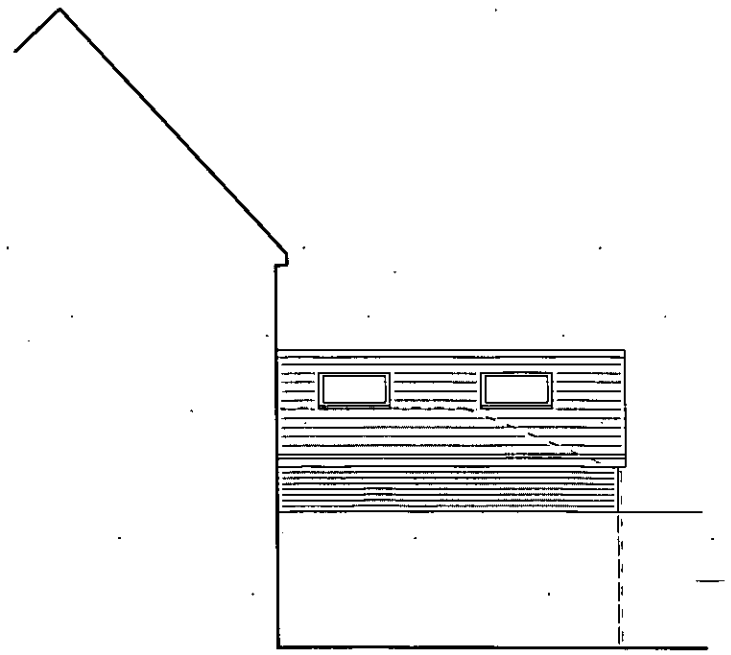

Side Elevation @ 1:100

0 1 2 3 5m 10m

Scale 1:100

Rev	Description	Date
C	Wood burning stove and flue omitted	08.11.11
B	Existing rooflights added & stove flue terminal raised	02.11.11

Job Reference
Rear Extension
21 Croft Avenue
Southwick

Client
Mr & Mrs King

Drawing Title
Proposed Elevations

Drawing No ADC457/02 Rev C

Date	Scale	Dwg Size	Plot Style	Drawn	Checked
19.09.11	1:100	A3	ADCgreyscale	AJ	AD

All dimensions to be checked on site and do not scale from this drawing. This drawing should be approved by Local Authority Building Control or other appropriate checking authority prior to commencement of work. This drawing should not be reproduced without the prior consent of the author

ADC
Allstair Dodd Consulting Ltd
Architectural Services
Construction Drawing Packages
CAD Draughting

72a Beaconsfield Road . Brighton . East Sussex . BN1 6DD
Tel: 01273 669466 . Fax: 01273 669467
Email: info@adcbrighton.co.uk